



PART 7

CONSTRUCTION DRAWINGS

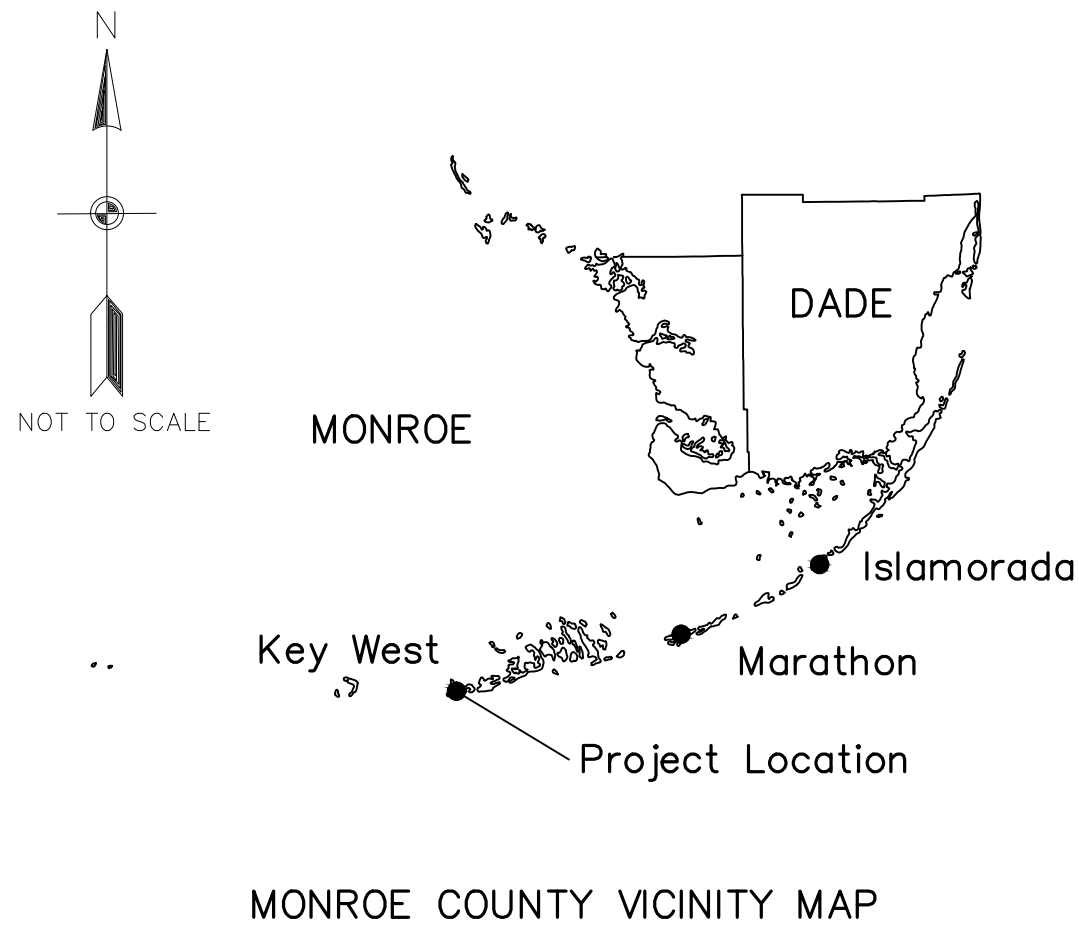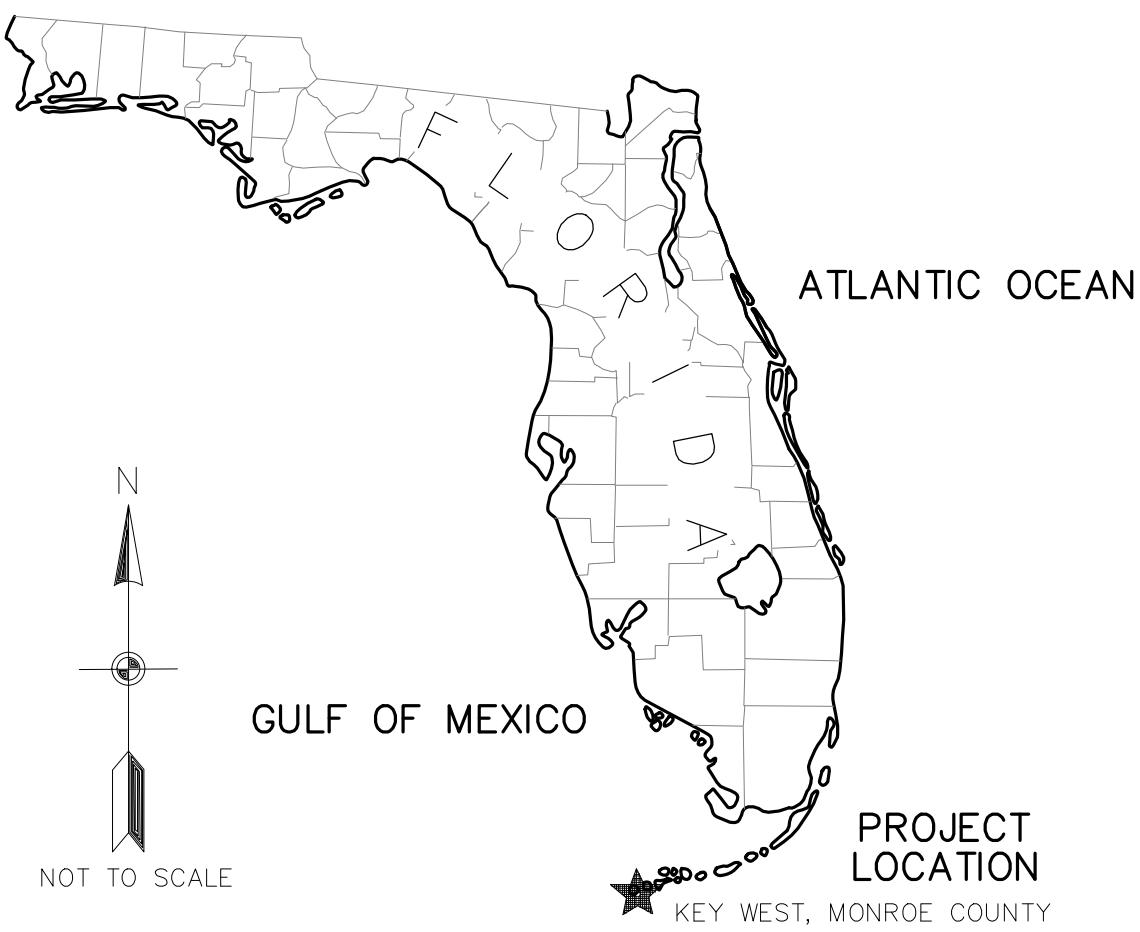

CITY OF KEY WEST REST BEACH SEAWALL

MONROE COUNTY, FLORIDA BID PLAN SET

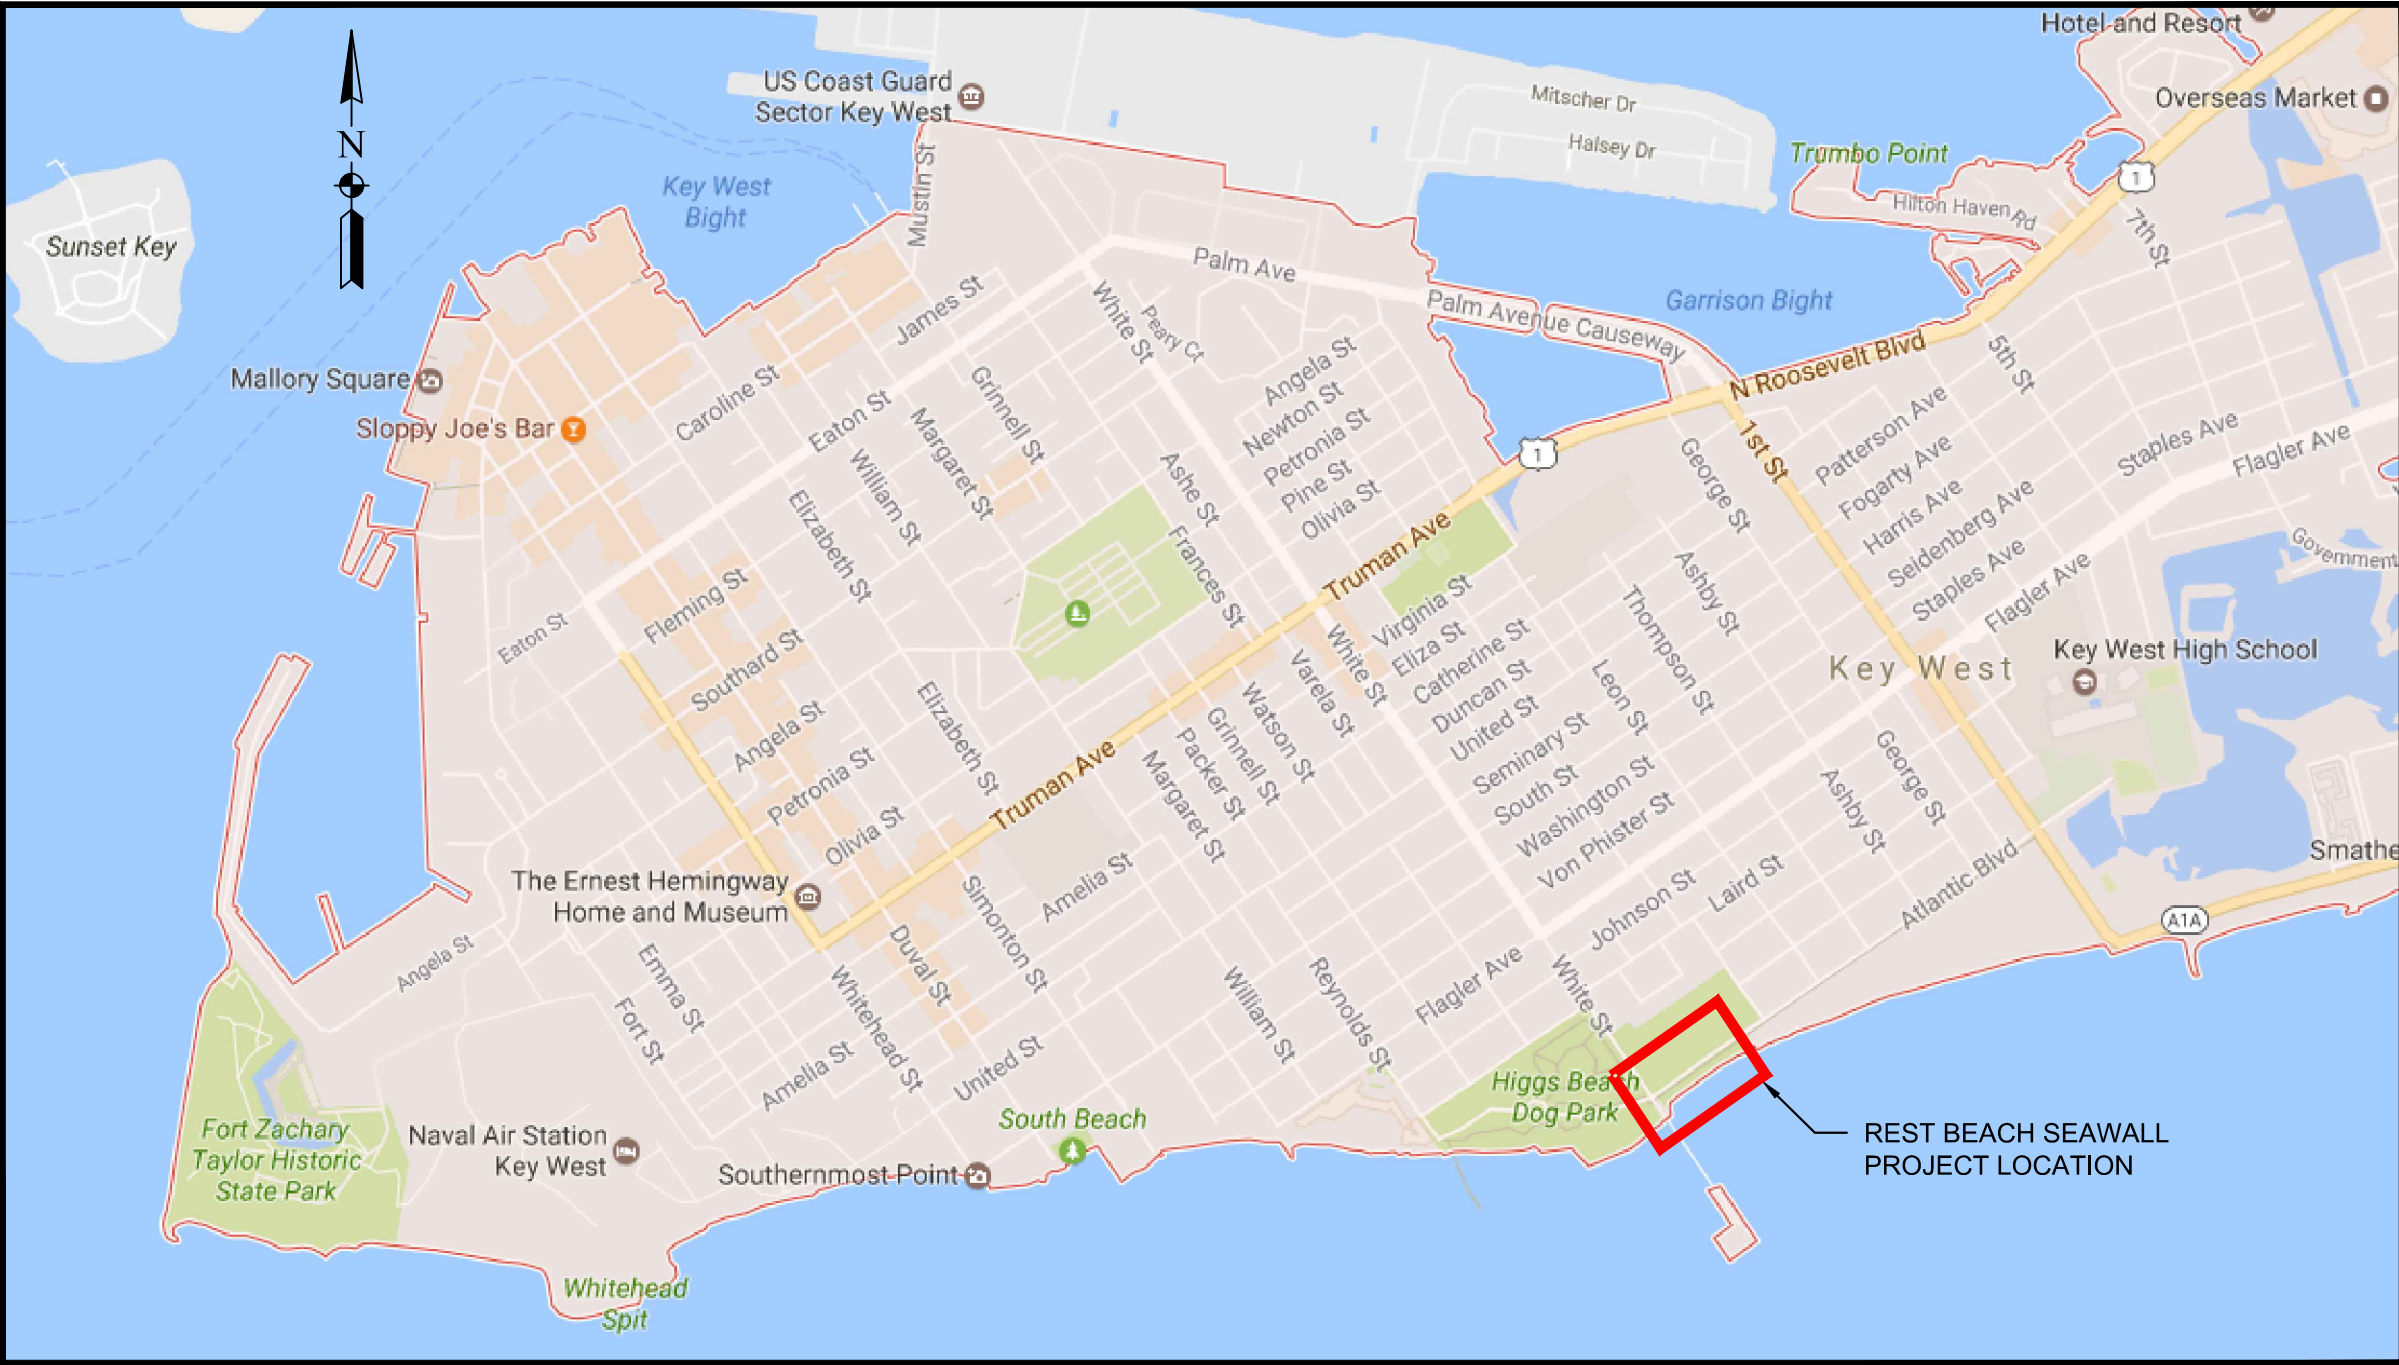

MICHAEL R. BARNETT, PE
FL LIC. # 44625

FOR BID PURPOSES ONLY - NOT FOR CONSTRUCTION


SHEET

SHEET #	TITLE	LATEST UPDATE	REV.
G-001	COVER SHEET AND VICINITY MAP	7-DEC-17	0
G-002	GENERAL NOTES, LEGEND AND ABBREVIATIONS	7-DEC-17	0
C-101	LIMITS OF CONSTRUCTION	7-DEC-17	0
C-102	SITE SURVEY (1 of 2)	7-DEC-17	0
C-103	SITE SURVEY (2 of 2)	7-DEC-17	0
C-104	EXISTING TREES (1 of 2)	7-DEC-17	0
C-105	EXISTING TREES (2 of 2)	7-DEC-17	0
C-106	EXISTING TREE PHOTOS (1 of 2)	7-DEC-17	0
C-107	EXISTING TREE PHOTOS (2 of 2)	7-DEC-17	0
C-108	DEMOLITION PLAN (1 of 3)	7-DEC-17	0
C-109	DEMOLITION PLAN (2 of 3)	7-DEC-17	0
C-110	DEMOLITION PLAN (3 of 3)	7-DEC-17	0
C-111	GRADING PLAN	7-DEC-17	0

C-112	SEAWALL INSTALLATION PLAN (1 of 3)	7-DEC-17	0
C-113	SEAWALL INSTALLATION PLAN (2 of 3)	7-DEC-17	0
C-114	SEAWALL INSTALLATION PLAN (3 of 3)	7-DEC-17	0
C-115	PLANTING PLAN	7-DEC-17	0
C-301	CROSS SECTIONS	7-DEC-17	0
C-302	CROSS SECTIONS	7-DEC-17	0
C-303	CROSS SECTIONS	7-DEC-17	0
C-501	DETAILS	7-DEC-17	0
C-502	DETAILS	7-DEC-17	0
C-503	DETAILS	7-DEC-17	0
C-504	DETAILS	7-DEC-17	0

Designed By:
M. BARNETT
Drawn By:
M. BARNETT
Checked By:
R. CZAPINSKI
Reviewed By:
S. MCGAHEE
Design file no:
MWS-G-001-LOWER SHEET 1/12/2016
Scale:
AS SHOWN

TETRA TECH INC.
759 SOUTH FEDERAL HWY
SUITE 314
FORT MYERS, FL 33904-2936
TEL: (772) 781-3400
FAX: (772) 781-3411
CERTIFICATE OF AUTHORIZATION
NO. 2429

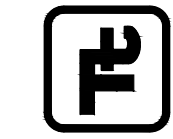

CITY OF KEY WEST
REST BEACH SEAWALL
COVER SHEET AND VICINITY MAP
KEY WEST, MONROE COUNTY, FL

Sheet Reference:
G-001
Sheet 1 of 24

D

- C

B

- A

FOR BID PURPOSES ONLY - NOT FOR CONSTRUCTION



MICHAEL R. BARNETT, PE
FL LIC. # 44625

[illegible]

Designed by:
M. BARNETT

Drawn By:
J. DAVIS

Checked By:
R. CZLAPINSKI

Reviewed By:
S. McGAHEE

Design file n
KWRB_G-002_GCN

Scale:

TETRA TECH INC.
759 SOUTH FEDERAL HWY
SUITE 314
STUART, FL 34994-2936
TEL: (772) 781-3400
FAX: (772) 781-3411



**CITY OF KEY WEST
REST BEACH SEAWALL**

KEY WEST, MONROE COUNTY, FL

Sheet Reference

G-002

Sheet 2 of 24

- NOTES:
1. SITE SURVEY PERFORMED BY AVIROM & ASSOCIATES INC. ON SEPTEMBER 27, 2017.
 2. ALL ELEVATIONS ARE REFERENCED TO NAVD88. NGVD29 = 1.35' + NAVD88.
 3. HORIZONTAL COORDINATES, WHERE DEPICTED, ARE REFERENCED TO NAD83, FLORIDA STATE PLANE, EAST ZONE.
 4. APPROXIMATE LOCATION OF ATT UTILITY CONDUIT APPENDED TO SURVEY. CONTRACTOR TO FIELD LOCATE EXACT LOCATION PRIOR TO CONSTRUCTION.



MICHAEL R. BARNETT, PE
FL LIC. # 44625

Mark	Description	Date	Appr.
0	ISSUED FOR BID	12/7/17	MB


Designed By:
M. BARNETT
Drawn By:
R. CZAPANSKI
Checked By:
R. CZAPANSKI
Reviewed By:
S. MCRAE
Design file no:
MWB_C-102_FLOOD_171021.MXD
Scale:
AS SHOWN

TETRA TECH INC.
759 SOUTH FEDERAL HWY
SUITE 314
CORAL GABLES, FL 33134
TEL: (772) 781-3400
FAX: (772) 781-3411
CERTIFICATE OF AUTHORIZATION
NO. 2429


CITY OF KEY WEST
REST BEACH SEAWALL
SITE SURVEY (1 of 2)
KEY WEST, MONROE COUNTY, FL

Sheet Reference:
C-102
Sheet 4 of 24


FOR BID PURPOSES ONLY - NOT FOR CONSTRUCTION

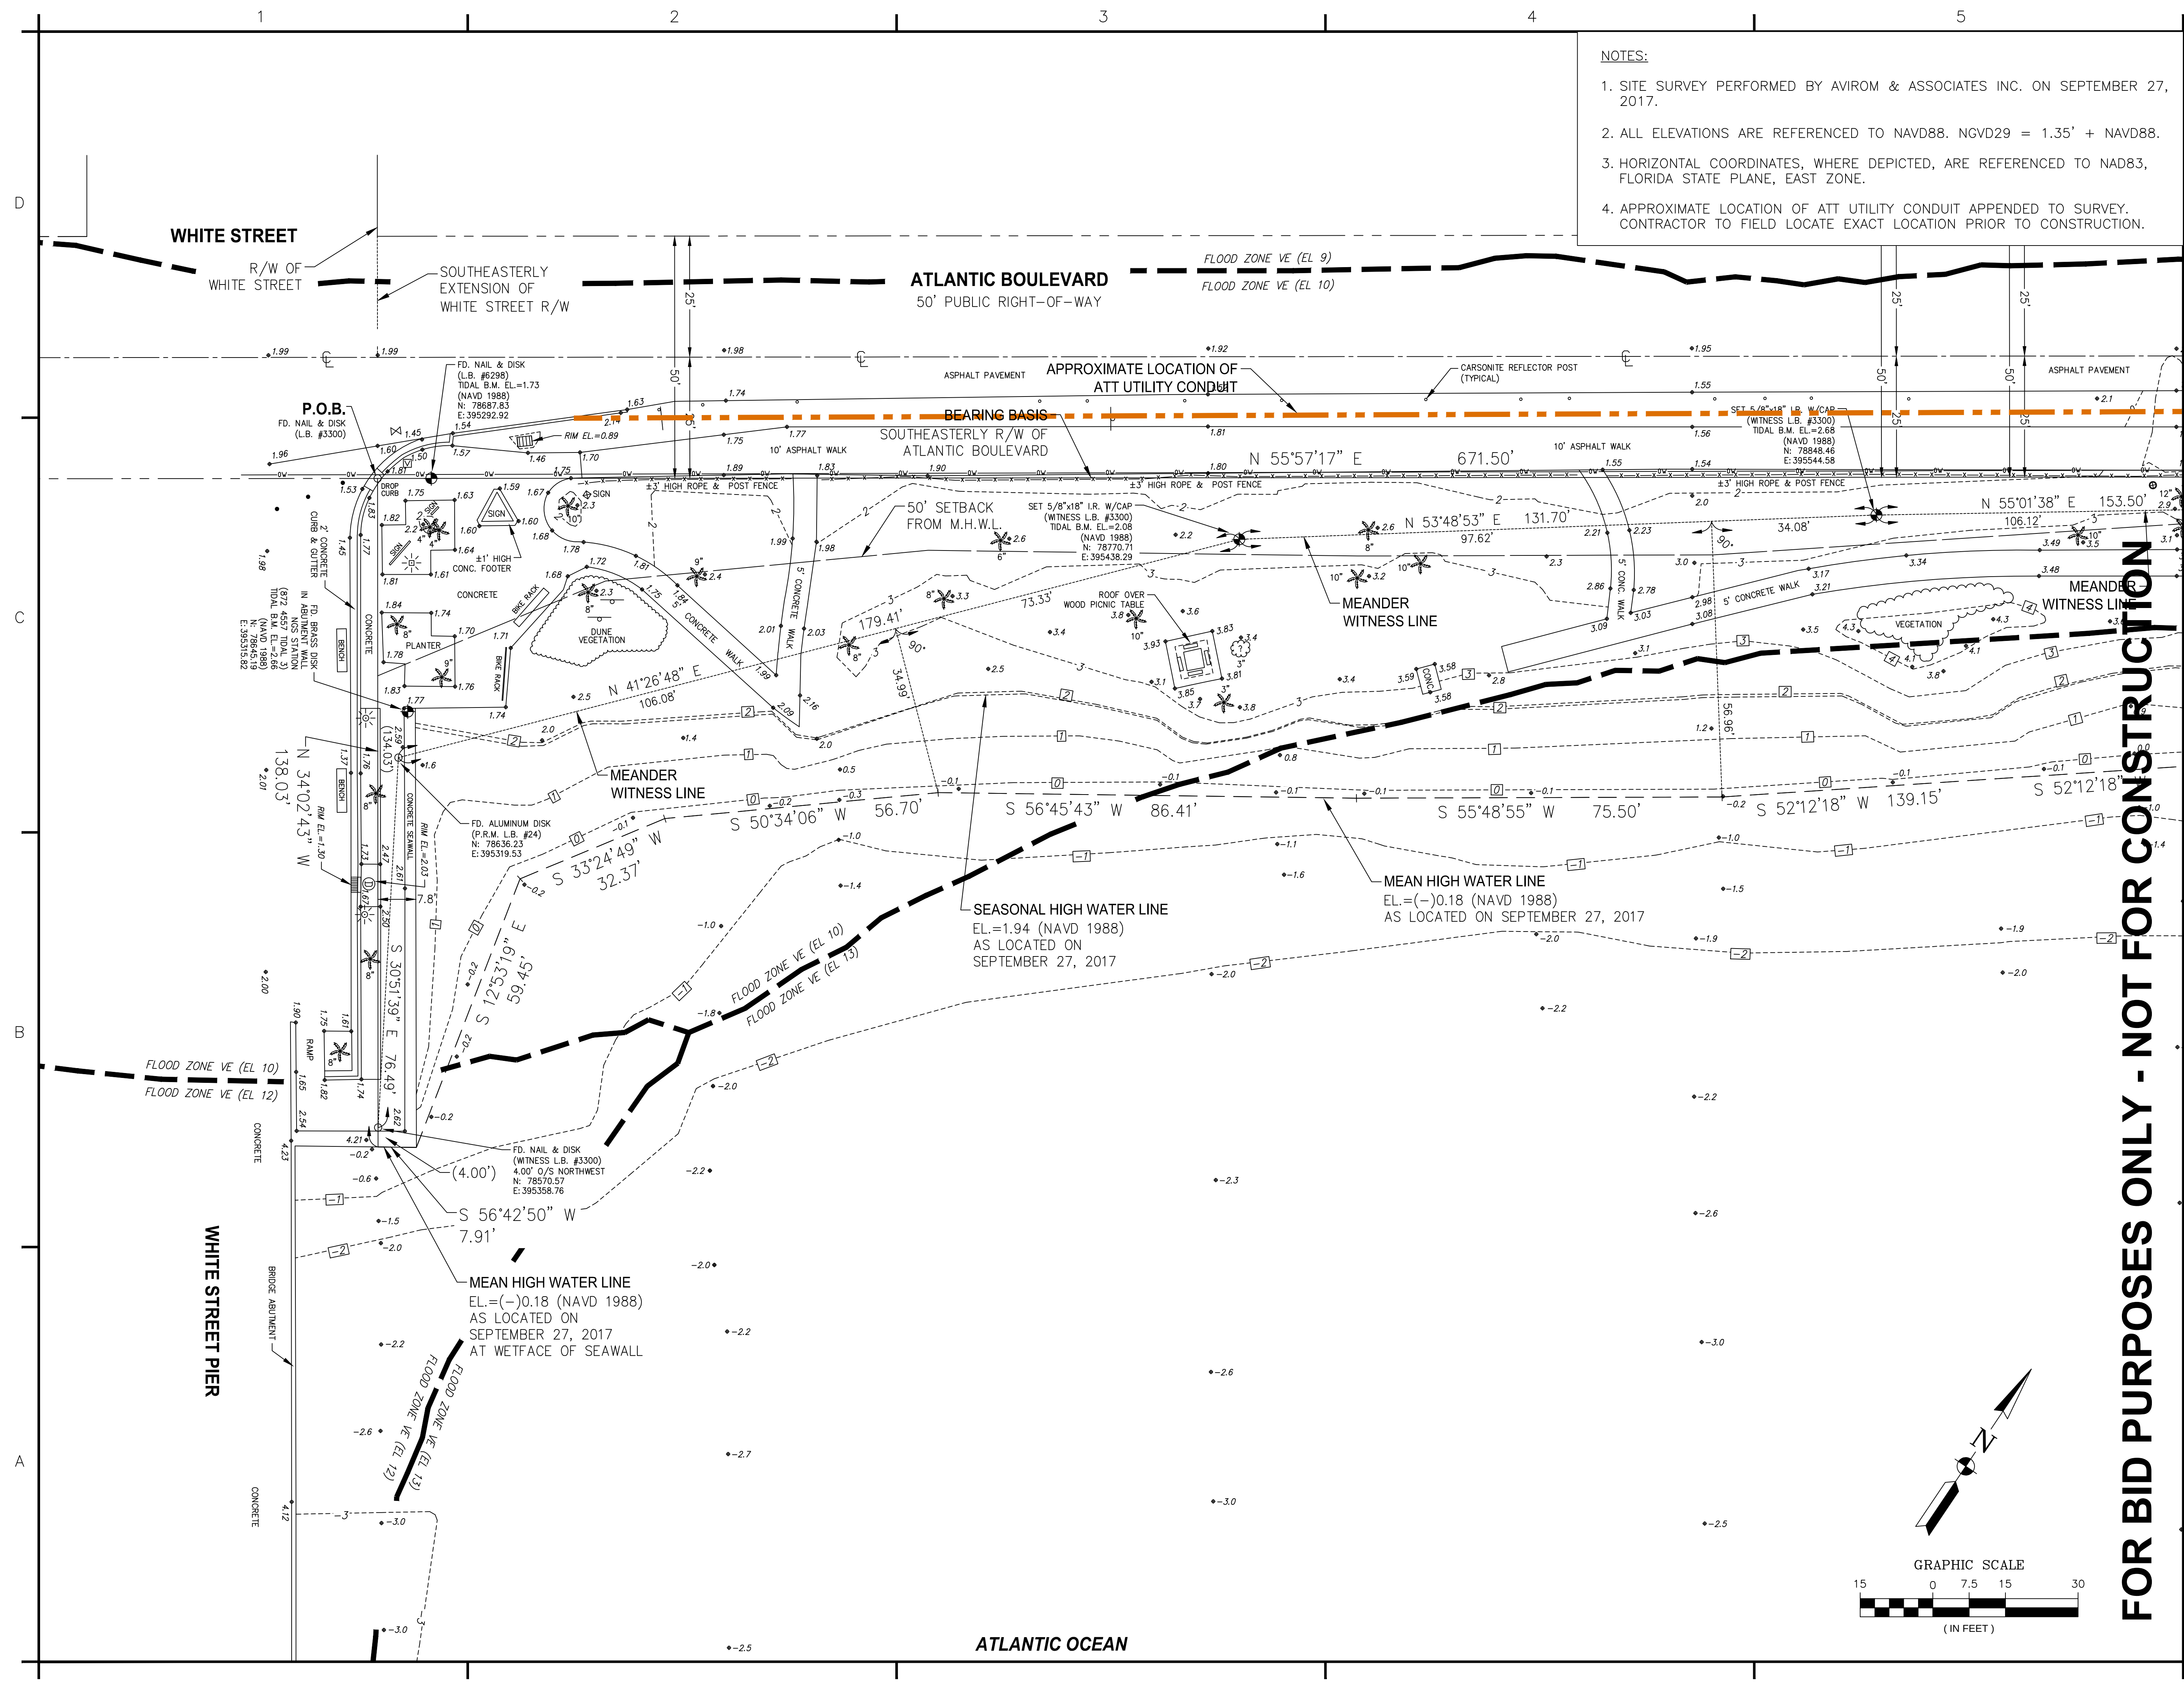

ATLANTIC OCEAN

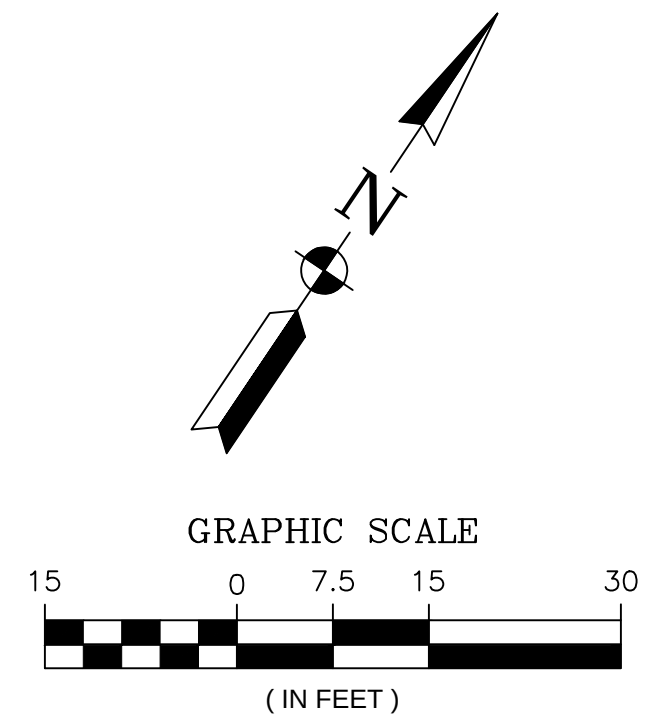

1. SITE SURVEY PERFORMED BY AVIROM & ASSOCIATES INC. ON SEPTEMBER 27, 2017.
2. ALL ELEVATIONS ARE REFERENCED TO NAVD88. NGVD29 = 1.35' + NAVD88.
3. HORIZONTAL COORDINATES, WHERE DEPICTED, ARE REFERENCED TO NAD83, FLORIDA STATE PLANE, EAST ZONE.
4. APPROXIMATE LOCATION OF ATT UTILITY CONDUIT APPENDED TO SURVEY. CONTRACTOR TO FIELD LOCATE EXACT LOCATION PRIOR TO CONSTRUCTION.

 

FOR BID PURPOSES ONLY - NOT FOR CONSTRUCTION

TETRA TECH INC.
759 SOUTH FEDERAL HWY
SUITE 314
STUART, FL 34994-2936
TEL: (772) 781-3400
FAX: (772) 781-3411


CERTIFICATE OF AUTHORIZATION
NO. 2429

CITY OF KEY WEST
REST BEACH SEAWALL

SITE SURVEY (2 of 2)

KEY WEST, MONROE COUNTY, FL

Sheet Reference:
C-103
Sheet 5 of 24

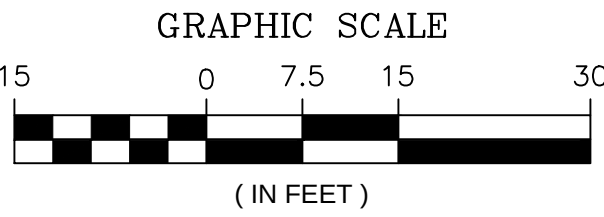

NOTES:

1. SITE SURVEY PERFORMED BY AVIROM & ASSOCIATES INC. ON APRIL 26, 2017.
2. ALL ELEVATIONS ARE REFERENCED TO NAVD88. NGVD29 = 1.35' + NAVD88.
3. HORIZONTAL COORDINATES, WHERE DEPICTED, ARE REFERENCED TO NAD83, FLORIDA STATE PLANE, EAST ZONE.
4. APPROXIMATE LOCATION OF ATT UTILITY CONDUIT APPENDED TO SURVEY. CONTRACTOR TO FIELD LOCATE EXACT LOCATION PRIOR TO CONSTRUCTION.
5. TREE LOCATIONS ARE APPROXIMATE. SITE PHOTOS TAKEN ON MAY 31, 2017.

LEGEND:

- ## TREE IDENTIFICATION #
- ## TREES THAT MAY BE IMPACTED BY CONSTRUCTION (SEE TABLE)
- ## PHOTO LOCATION & ORIENTATION
- LIMIT OF VEGETATION IMPACTS
- LIMITS OF CONSTRUCTION
- ⊗ TREE NOT OBSERVED DURING POST HURRICANE IRMA SITE VISIT (PERFORMED BY THE CITY OF KEY WEST)



MICHAEL R. BARNETT, PE
FL LIC. # 44625

FOR BID PURPOSES ONLY - NOT FOR CONSTRUCTION

SCHEDULE OF TREES THAT MAY BE IMPACTED BY CONSTRUCTION ACTIVITIES				
TREE #	TYPE	HEIGHT (FT)	DBH (INCHES)	MITIGATION PLAN
48	BAY CEDAR	---	8"	RELOCATE
48A	BLACKBEAD	---	16"	REMOVE & REPLACE
58	THATCH PALM	6	---	RELOCATE
61	THATCH PALM	6	---	RELOCATE
62A/B	2 THATCH PALMS	6	---	RELOCATE
63	THATCH PALM	6	---	RELOCATE
66	SEVEN YEAR APPLE	---	9"	REMOVE & REPLACE
67	JAMAICAN CAPER	---	21"	REMOVE & REPLACE
68	JAMAICAN CAPER	---	16"	REMOVE & REPLACE
70	THATCH PALM	6	---	RELOCATE
86	THATCH PALM	6	---	RELOCATE
86B-G	THATCH PALMS	6	---	RELOCATE
106	BUTTONWOOD	---	23"	PROTECT & TRIM

Designed by:
M. BARNETT

Drawn by:
R. CZAPANSKI

Reviewed by:
S. MCMAHON

Design file no.:
MWB-C-104-EXISTING TREES (1 of 2)

Scale:
AS SHOWN

TETRA TECH INC.
759 SOUTH FEDERAL HWY
SUITE 314
CORAL GABLES, FL 33134
TEL: (772) 781-3400
FAX: (772) 781-3411


CERTIFICATE OF AUTHORIZATION
NO. 2409



CITY OF KEY WEST
REST BEACH SEAWALL
EXISTING TREES (1 of 2)

KEY WEST, MONROE COUNTY, FL

Sheet Reference:
C-104
Sheet 6 of 24

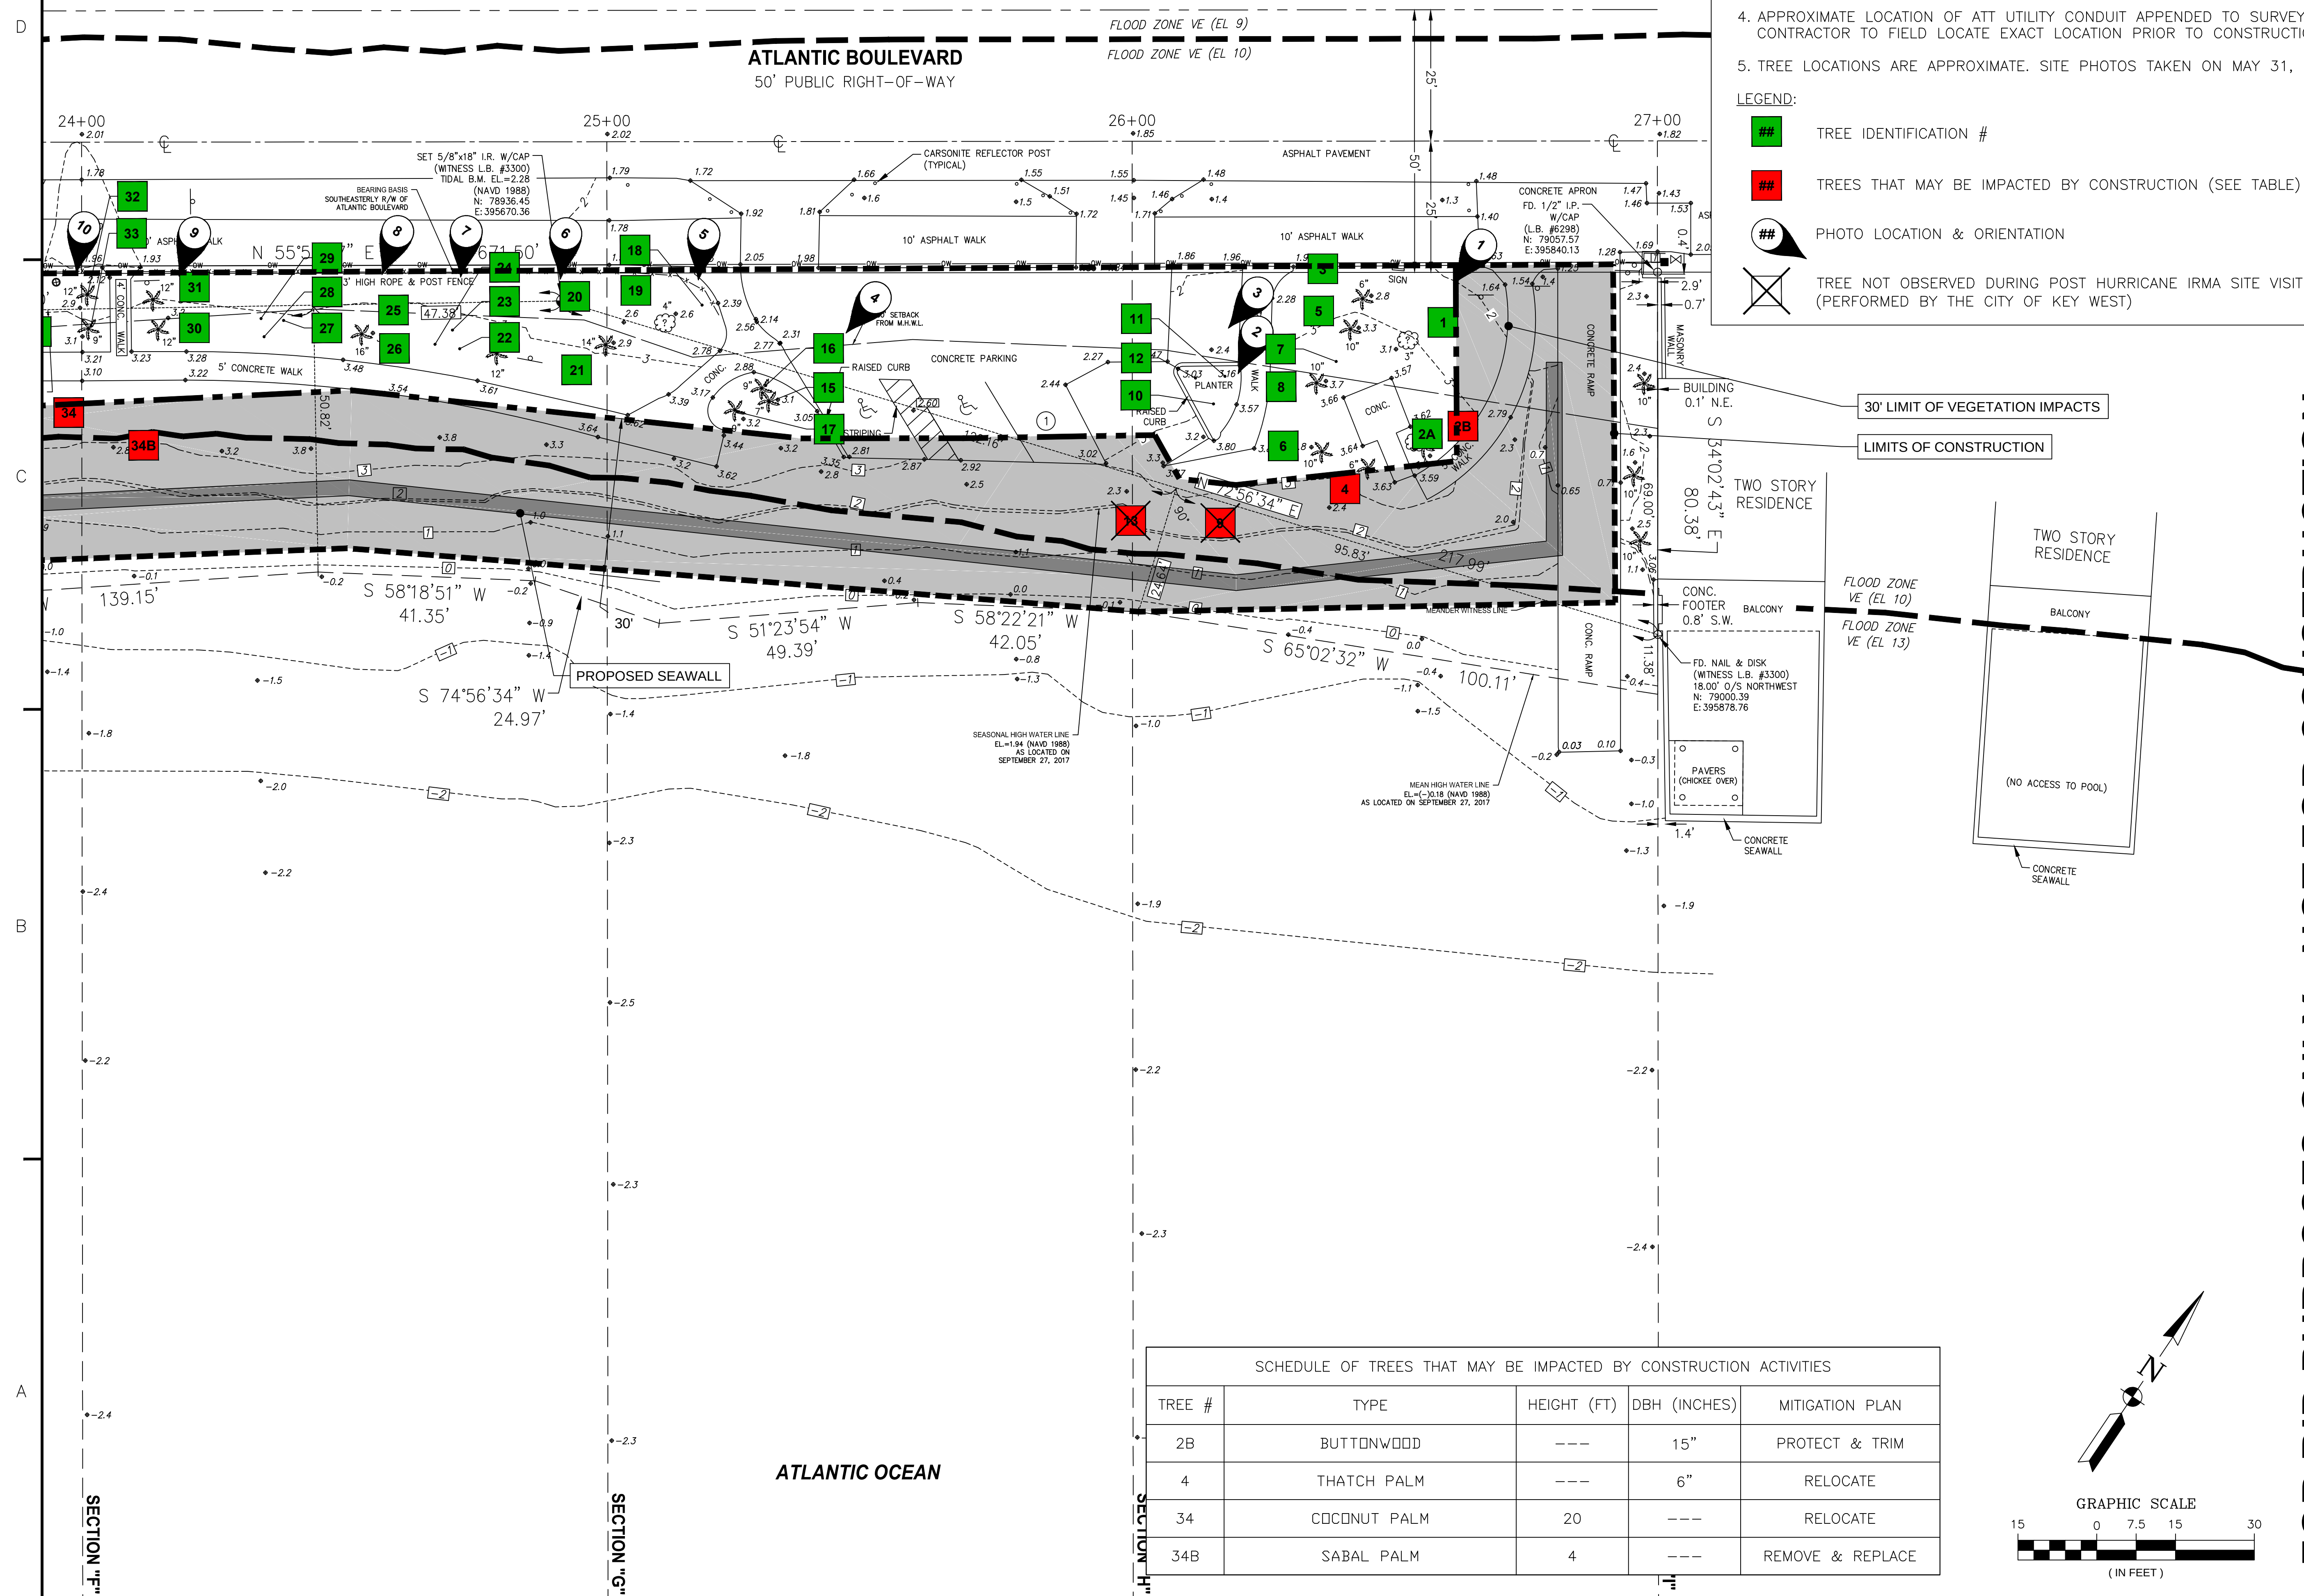


NOTES:

1. SITE SURVEY PERFORMED BY AVIROM & ASSOCIATES INC. ON APRIL 26, 2017.
2. ALL ELEVATIONS ARE REFERENCED TO NAVD88. NGVD29 = 1.35' + NAVD88.
3. HORIZONTAL COORDINATES, WHERE DEPICTED, ARE REFERENCED TO NAD83, FLORIDA STATE PLANE, EAST ZONE.
4. APPROXIMATE LOCATION OF ATT UTILITY CONDUIT APPENDED TO SURVEY. CONTRACTOR TO FIELD LOCATE EXACT LOCATION PRIOR TO CONSTRUCTION.
5. TREE LOCATIONS ARE APPROXIMATE. SITE PHOTOS TAKEN ON MAY 31, 2017.

LEGEND:

- | | |
|---|--|
|  | TREE IDENTIFICATION # |
|  | TREES THAT MAY BE IMPACTED BY CONSTRUCTION (SEE TABLE) |
|  | PHOTO LOCATION & ORIENTATION |
|  | TREE NOT OBSERVED DURING POST HURRICANE IRMA SITE VISIT
(PERFORMED BY THE CITY OF KEY WEST) |

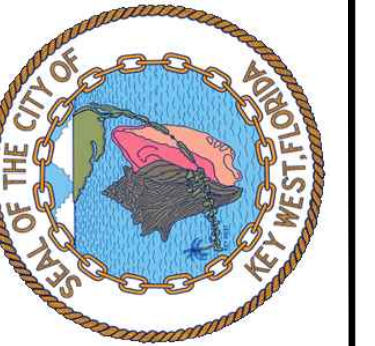

MICHAEL R. BARNETT, PE
FL LIC. # 44625

[illegible]

TETRA TECH INC.
759 SOUTH FEDERAL HWY
SUITE 314
STUART, FL 34994-2936
TEL: (772) 781-3400
FAX: (772) 781-3411

CERTIFICATE OF AUTHORIZATION
NO. 2429

CITY OF KEY WEST
REST BEACH SEAWALL

EXISTING TREES (2 of 2)

KEY WEST, MONROE COUNTY, FL

Sheet Reference:
C-105
Sheet 7 of 24


FOR BID PURPOSES ONLY - NOT FOR CONSTRUCTION

D

C

B

A

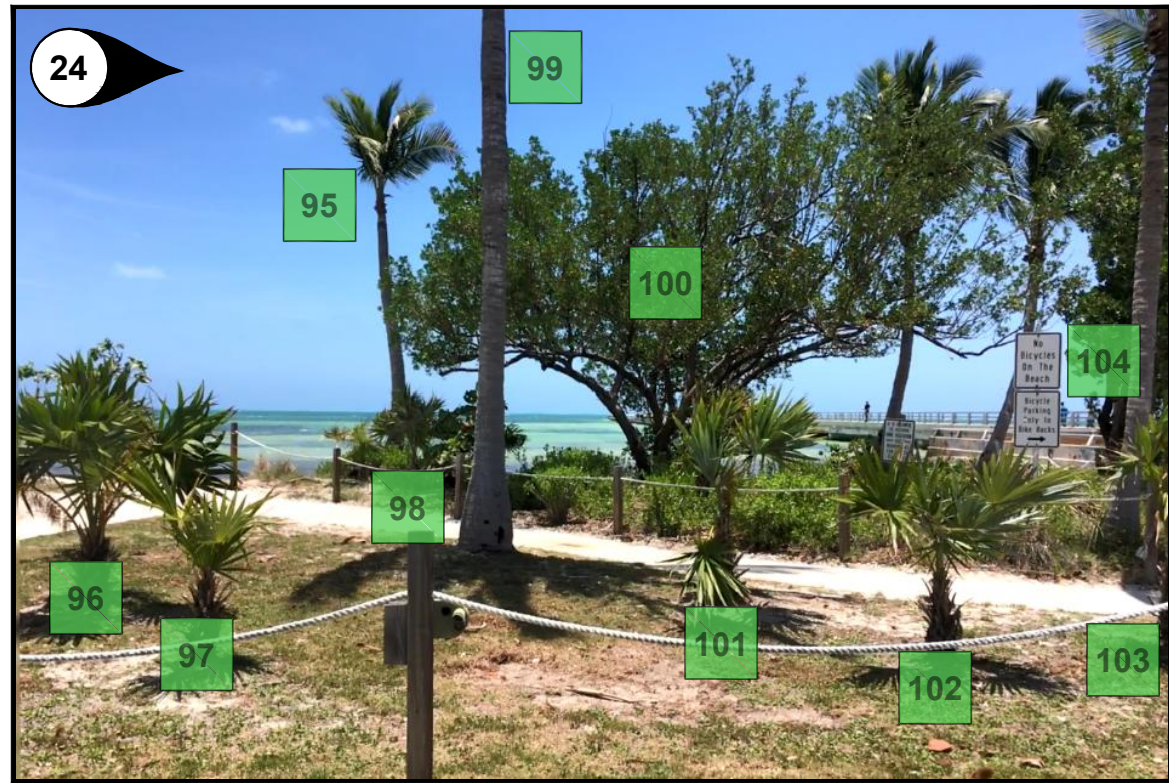

NOTES:
1. SITE PHOTOS TAKEN ON MAY 31, 2017.
2. SEE SHEETS C-104 & C-105 FOR PHOTO LOCATIONS.

LEGEND:
TREE IDENTIFICATION #
PHOTO LOCATION & ORIENTATION

FOR BID PURPOSES ONLY - NOT FOR CONSTRUCTION





MICHAEL R. BARNETT, PE
FL LIC. # 44625

Designed By: M. BARNETT	Drawn By: M. BARNETT	Checked By: R. CZAPINSKI	Reviewed By: S. McGAHEE	Design file no: MWS_C-104_LAND_TREE_171717.DWG	Scale: AS SHOWN	Mark 0	Description ISSUED FOR BID	Date 12/7/17	Appr. MB
----------------------------	-------------------------	-----------------------------	----------------------------	---	--------------------	-----------	-------------------------------	-----------------	-------------

TETRA TECH INC.
759 SOUTH FEDERAL HWY
SUITE 314
MIAMI, FL 33134
TEL: (772) 781-3404
TEL: (772) 781-3400
FAX: (772) 781-3411
CERTIFICATE OF AUTHORIZATION
NO. 2429

CITY OF KEY WEST
REST BEACH SEAWALL
EXISTING TREE PHOTOS (2 of 2)
KEY WEST, MONROE COUNTY, FL

Sheet Reference:
C-107
Sheet 9 of 24

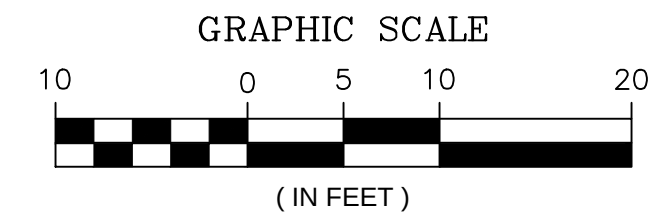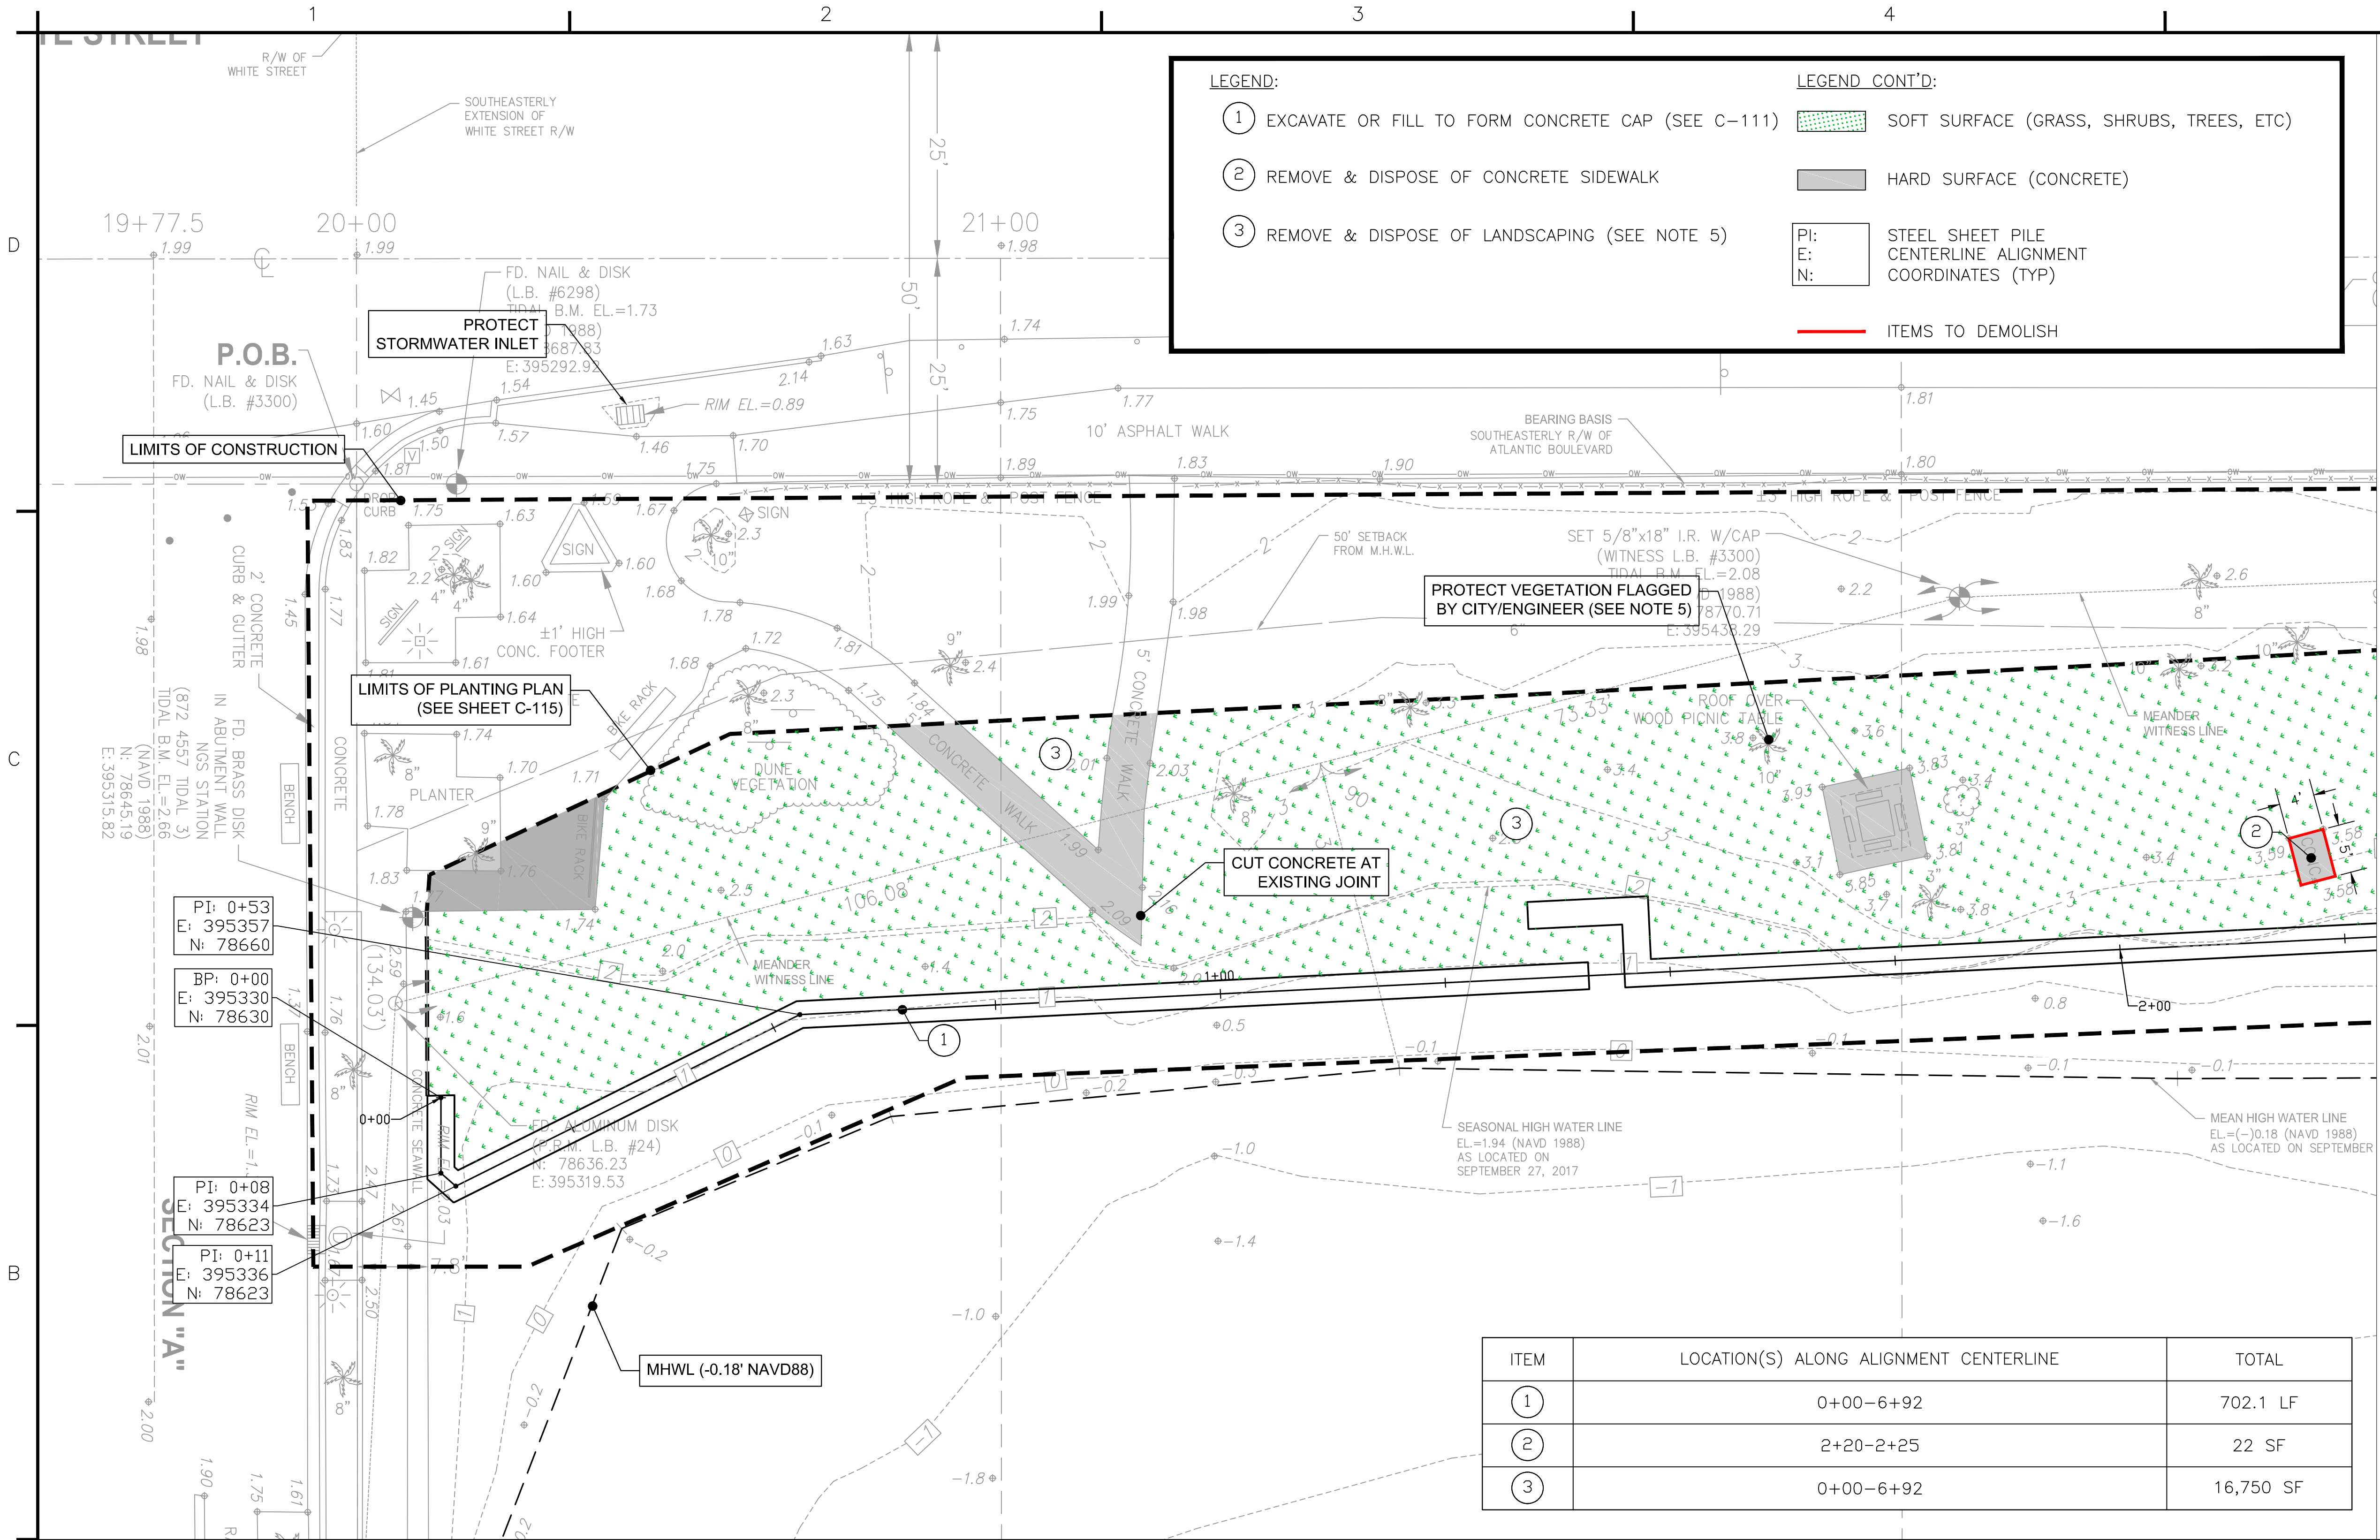

MICHAEL R. BARNETT, PE
FL LIC. # 44625

FOR BID PURPOSES ONLY - NOT FOR CONSTRUCTION

ITEM	LOCATION(S) ALONG ALIGNMENT CENTERLINE	TOTAL
①	0+00-6+92	702.1 LF
②	2+20-2+25	22 SF
③	0+00-6+92	16,750 SF

NOTES:

- SEE SHEET C-102 & C-103 FOR SITE SURVEY.
- ALL ELEVATIONS REFERENCED TO NAVD88. NGVD29 = 1.35' + NAVD88.
- HORIZONTAL COORDINATES, WHERE DEPICTED, ARE REFERENCED TO NAD83, FLORIDA STATE PLANE, EAST ZONE.
- CONTRACTOR TO VERIFY THE LOCATION OF ALL UTILITIES PRIOR TO CONSTRUCTION.
- CONTRACTOR SHALL PRESERVE AND PROTECT ALL TREES/SHRUBS/VEGETATION FLAGGED BY CITY/ENGINEER.
- DEMOLITION ACTIVITIES FOR THIS PROJECT INCLUDE THE FOLLOWING:
 - CONCRETE SIDEWALK CROSSINGS (1 LOCATION TOTALING 22sf).
 - TREES, SHRUBS, VEGETATION & GRASS SOD TO ACCOMMODATE SEAWALL & NEW PLANTINGS (16,750sf).
- SIGNS THAT REQUIRE REMOVAL FOR CONSTRUCTION ACTIVITIES SHALL BE TEMPORARILY RELOCATED AND MAINTAINED ON SITE FOR THE DURATION OF CONSTRUCTION ACTIVITIES. LOCATION SHALL BE APPROVED BY THE CITY.

NOTES (CONT'D):

- THE CONTRACTOR SHALL FIELD VERIFY THE EXACT LOCATION OF ALL OBSTRUCTIONS ALONG THE BULKHEAD'S ALIGNMENT PRIOR TO CONSTRUCTION. THE QUANTITY OF ITEMS REQUIRING DEMOLITION AND REPLACEMENT SHALL VARY DEPENDING UPON THE CONTRACTOR'S MEANS AND METHODS.
- CONTRACTOR SHALL FIELD STAKE THE BULKHEAD ALIGNMENT AT THE INFLECTION POINTS SHOWN; CITY AND ENGINEER SHALL APPROVE THE STAKED ALIGNMENT PRIOR TO THE CONTRACTOR INITIATING SITE PREPARATION FOR SHEET PILE INSTALLATION.

Sunshine811
Call 811 or www.sunshine811.com two full business days before digging to have utilities located and marked.
Check positive response codes before you dig!



TETRA TECH INC.
759 SOUTH FEDERAL HWY
SUITE 314
CORAL GABLES, FL 33134
TEL: (772) 781-3400
FAX: (772) 781-3411
CERTIFICATE OF AUTHORIZATION
NO. 2429

CITY OF KEY WEST
REST BEACH SEAWALL
DEMOLITION PLAN (1 of 3)
KEY WEST, MONROE COUNTY, FL

Sheet Reference:
C-108
Sheet 10 of 24

LEGEND:

1

EXCAVATE OR FILL TO FORM CONCRETE CAP (SEE C-111)

2

REMOVE & DISPOSE OF CONCRETE SIDEWALK

3

REMOVE & DISPOSE OF LANDSCAPING (SEE NOTE 5)

LEGEND CONT'D:

SOFT SURFACE (GRASS, SHRUBS, TREES, ETC)

HARD SURFACE (CONCRETE)

PI:
E:
N:

STEEL SHEET PILE
CENTERLINE ALIGNMENT
COORDINATES (TYP)

ITEMS TO DEMOLISH

MICHAEL R. BARNETT, PE
FL LIC. # 44625

FOR BID PURPOSES ONLY - NOT FOR CONSTRUCTION

NOTES:

- SEE SHEET C-102 & C-103 FOR SITE SURVEY.
- ALL ELEVATIONS REFERENCED TO NAVD88. NGVD29 = 1.35' + NAVD88.
- HORIZONTAL COORDINATES, WHERE DEPICTED, ARE REFERENCED TO NAD83, FLORIDA STATE PLANE, EAST ZONE.
- CONTRACTOR TO VERIFY THE LOCATION OF ALL UTILITIES PRIOR TO CONSTRUCTION.
- CONTRACTOR SHALL PRESERVE AND PROTECT ALL TREES/SHRUBS/VEGETATION FLAGGED BY CITY/ENGINEER.
- DEMOLITION ACTIVITIES FOR THIS PROJECT INCLUDE THE FOLLOWING:
 - CONCRETE SIDEWALK CROSSINGS (1 LOCATION TOTALING 22sf).
 - TREES, SHRUBS, VEGETATION & GRASS SOD TO ACCOMMODATE SEAWALL & NEW PLANTINGS (16,750sf).
- SIGNS THAT REQUIRE REMOVAL FOR CONSTRUCTION ACTIVITIES SHALL BE TEMPORARILY RELOCATED AND MAINTAINED ON SITE FOR THE DURATION OF CONSTRUCTION ACTIVITIES. LOCATION SHALL BE APPROVED BY THE CITY.

NOTES (CONT'D):

- THE CONTRACTOR SHALL FIELD VERIFY THE EXACT LOCATION OF ALL OBSTRUCTIONS ALONG THE BULKHEAD'S ALIGNMENT PRIOR TO CONSTRUCTION. THE QUANTITY OF ITEMS REQUIRING DEMOLITION AND REPLACEMENT SHALL VARY DEPENDING UPON THE CONTRACTOR'S MEANS AND METHODS.
- CONTRACTOR SHALL FIELD STAKE THE BULKHEAD ALIGNMENT AT THE INFLECTION POINTS SHOWN; CITY AND ENGINEER SHALL APPROVE THE STAKED ALIGNMENT PRIOR TO THE CONTRACTOR INITIATING SITE PREPARATION FOR SHEET PILE INSTALLATION.

Call 811 or www.sunshine811.com two full business days before digging to have utilities located and marked.
Check positive response codes before you dig!

ITEM	LOCATION(S) ALONG ALIGNMENT CENTERLINE	TOTAL
1	0+00-6+92	702.1 LF
2	2+20-2+25	22 SF
3	0+00-6+92	16,750 SF

Designed by:	Drawn by:	Checked by:	Reviewed by:	Design file no.:	Scale:	Mark	Description	Date	Appr.
M. BARNETT	M. BARNETT	R. CZAPINSKI	R. CZAPINSKI	WMS-C-108-DEMPLAN-171021.mxd	AS SHOWN	0	ISSUED FOR BID	12/7/17	MB

TETRA TECH INC.
759 SOUTH FEDERAL HWY
SUITE 314
CORAL GABLES, FL 33134
TEL: (772) 781-3400
FAX: (772) 781-3411
DESIGNER'S CERTIFICATE OF AUTHORIZATION
NO. 2493

CITY OF KEY WEST
REST BEACH SEAWALL
DEMOLITION PLAN (2 of 3)

KEY WEST, MONROE COUNTY, FL

Sheet Reference:
C-109
Sheet 11 of 24

LEGEND:

1

EXCAVATE OR FILL TO FORM CONCRETE CAP (SEE C-111)

2

REMOVE & DISPOSE OF CONCRETE SIDEWALK

3

REMOVE & DISPOSE OF LANDSCAPING (SEE NOTE 5)

LEGEND CONT'D:


SOFT SURFACE (GRASS, SHRUBS, TREES, ETC)

HARD SURFACE (CONCRETE)

PI:
E:
N:

STEEL SHEET PILE
CENTERLINE ALIGNMENT
COORDINATES (TYP)

ITEMS TO DEMOLISH

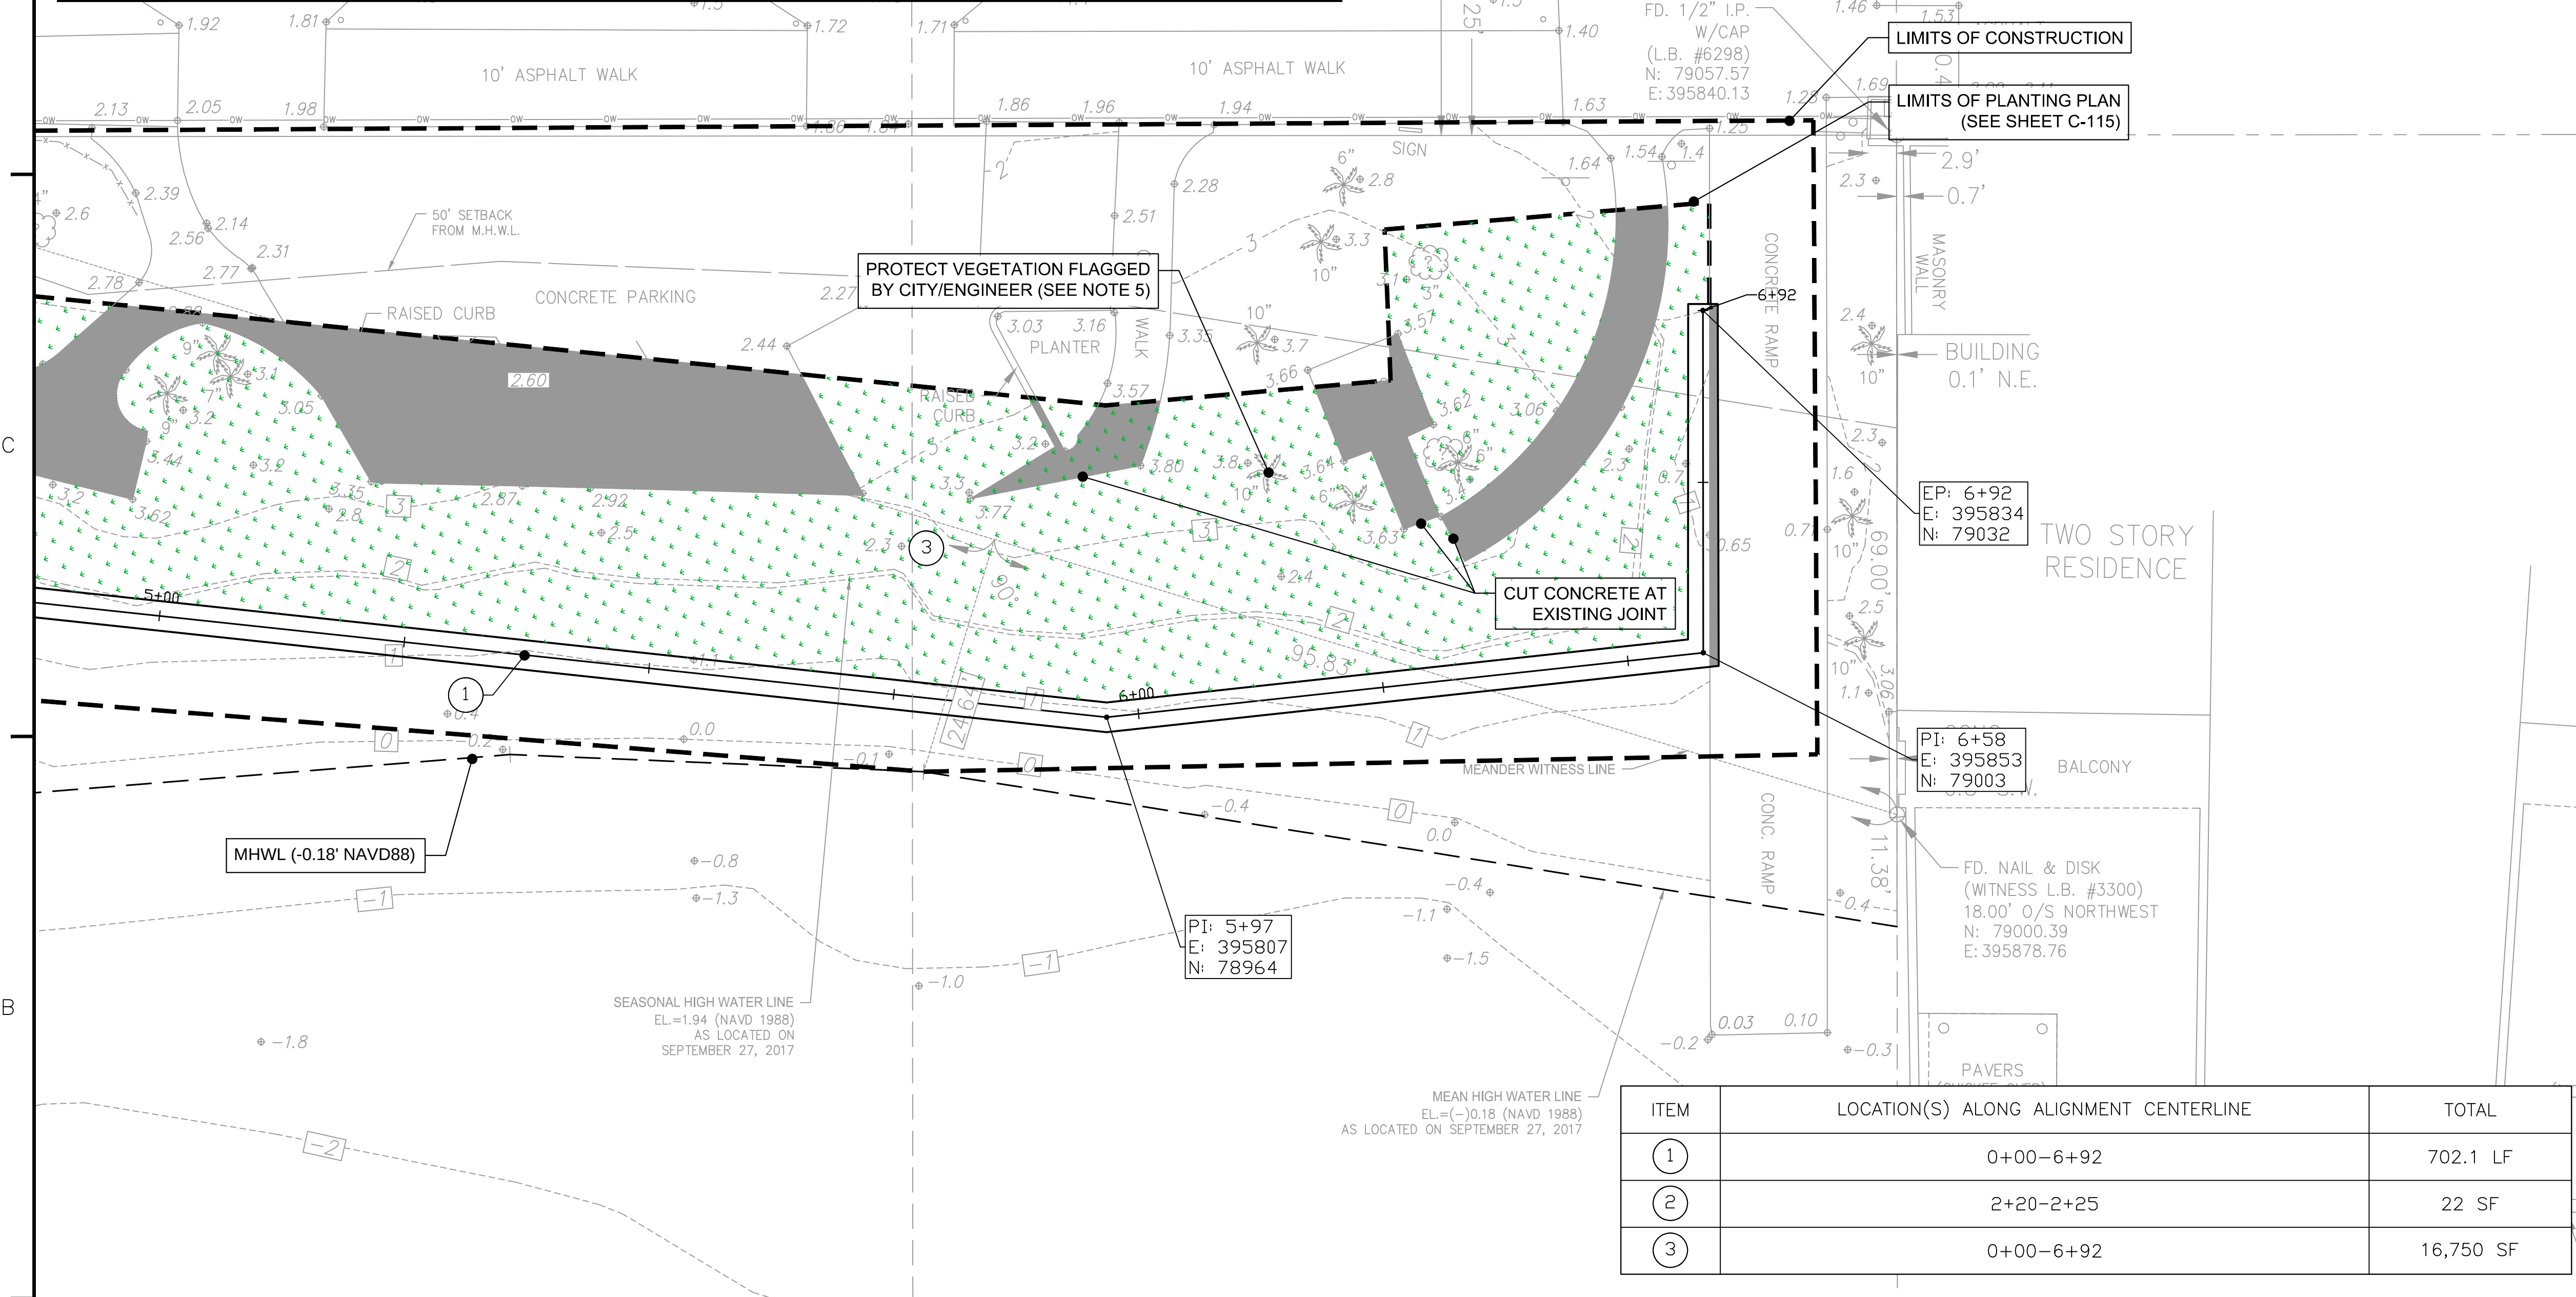

- NOTES:
- SEE SHEET C-102 & C-103 FOR SITE SURVEY.
 - ALL ELEVATIONS REFERENCED TO NAVD88. NGVD29 = 1.35' + NAVD88.
 - HORIZONTAL COORDINATES, WHERE DEPICTED, ARE REFERENCED TO NAD83, FLORIDA STATE PLANE, EAST ZONE.
 - CONTRACTOR TO VERIFY THE LOCATION OF ALL UTILITIES PRIOR TO CONSTRUCTION.
 - CONTRACTOR SHALL PRESERVE AND PROTECT ALL TREES/SHRUBS/VEGETATION FLAGGED BY CITY/ENGINEER.
 - DEMOLITION ACTIVITIES FOR THIS PROJECT INCLUDE THE FOLLOWING:
 - CONCRETE SIDEWALK CROSSINGS (1 LOCATION TOTALING 22sf).
 - TREES, SHRUBS, VEGETATION & GRASS SOD TO ACCOMMODATE SEAWALL & NEW PLANTINGS (16,750sf).
 - SIGNS THAT REQUIRE REMOVAL FOR CONSTRUCTION ACTIVITIES SHALL BE TEMPORARILY RELOCATED AND MAINTAINED ON SITE FOR THE DURATION OF CONSTRUCTION ACTIVITIES. LOCATION SHALL BE APPROVED BY THE CITY.


- NOTES (CONT'D):
- THE CONTRACTOR SHALL FIELD VERIFY THE EXACT LOCATION OF ALL OBSTRUCTIONS ALONG THE BULKHEAD'S ALIGNMENT PRIOR TO CONSTRUCTION. THE QUANTITY OF ITEMS REQUIRING DEMOLITION AND REPLACEMENT SHALL VARY DEPENDING UPON THE CONTRACTOR'S MEANS AND METHODS.
 - CONTRACTOR SHALL FIELD STAKE THE BULKHEAD ALIGNMENT AT THE INFLECTION POINTS SHOWN; CITY AND ENGINEER SHALL APPROVE THE STAKED ALIGNMENT PRIOR TO THE CONTRACTOR INITIATING SITE PREPARATION FOR SHEET PILE INSTALLATION.

Sunshine811

Call 811 or www.sunshine811.com two full business days before digging to have utilities located and marked.
Check positive response codes before you dig!



FOR BID PURPOSES ONLY - NOT FOR CONSTRUCTION

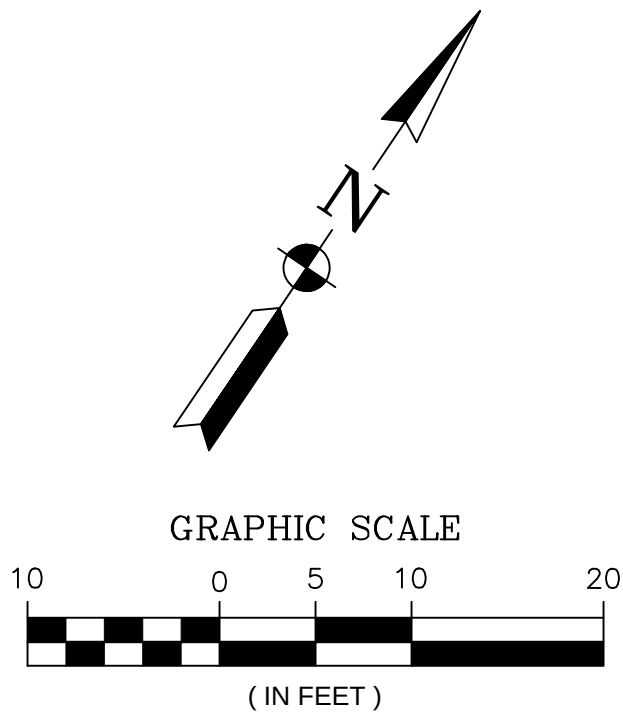

MICHAEL R. BARNETT, PE
FL LIC. # 44625

Designed by:	Drawn By:	Checked By:	Reviewed By:	Design file no.:	Scale:	AS SHOWN
M. BARNETT	M. BARNETT	R. CZAPINSKI	S. MCRAHEE	WMS-C-108.DMPAL 171207.mxd	0	ISSUED FOR BID
						Mark
						Description
						Date
						Appr.

TETRA TECH INC.
759 SOUTH FEDERAL HWY
SUITE 314
MIAMI, FL 33134
TEL: (772) 781-3400
FAX: (772) 781-3411

TE

CERTIFICATE OF AUTHORIZATION
NO. 2429

CITY OF KEY WEST
REST BEACH SEAWALL
DEMOLITION PLAN (3 of 3)
KEY WEST, MONROE COUNTY, FL

Sheet Reference:
C-110
Sheet 12 of 24




LEGEND:

- HARD SURFACE (CONCRETE)
- EXCAVATION
- FILL
- EXISTING TOPOGRAPHY
- PROPOSED GRADE

Sunshine811
Call 811 or www.sunshine811.com two full business days before digging to have utilities located and marked.
Check positive response codes before you dig!






MICHAEL R. BARNETT, PE
FL LIC. # 44625

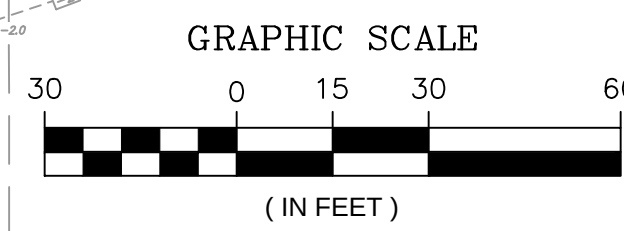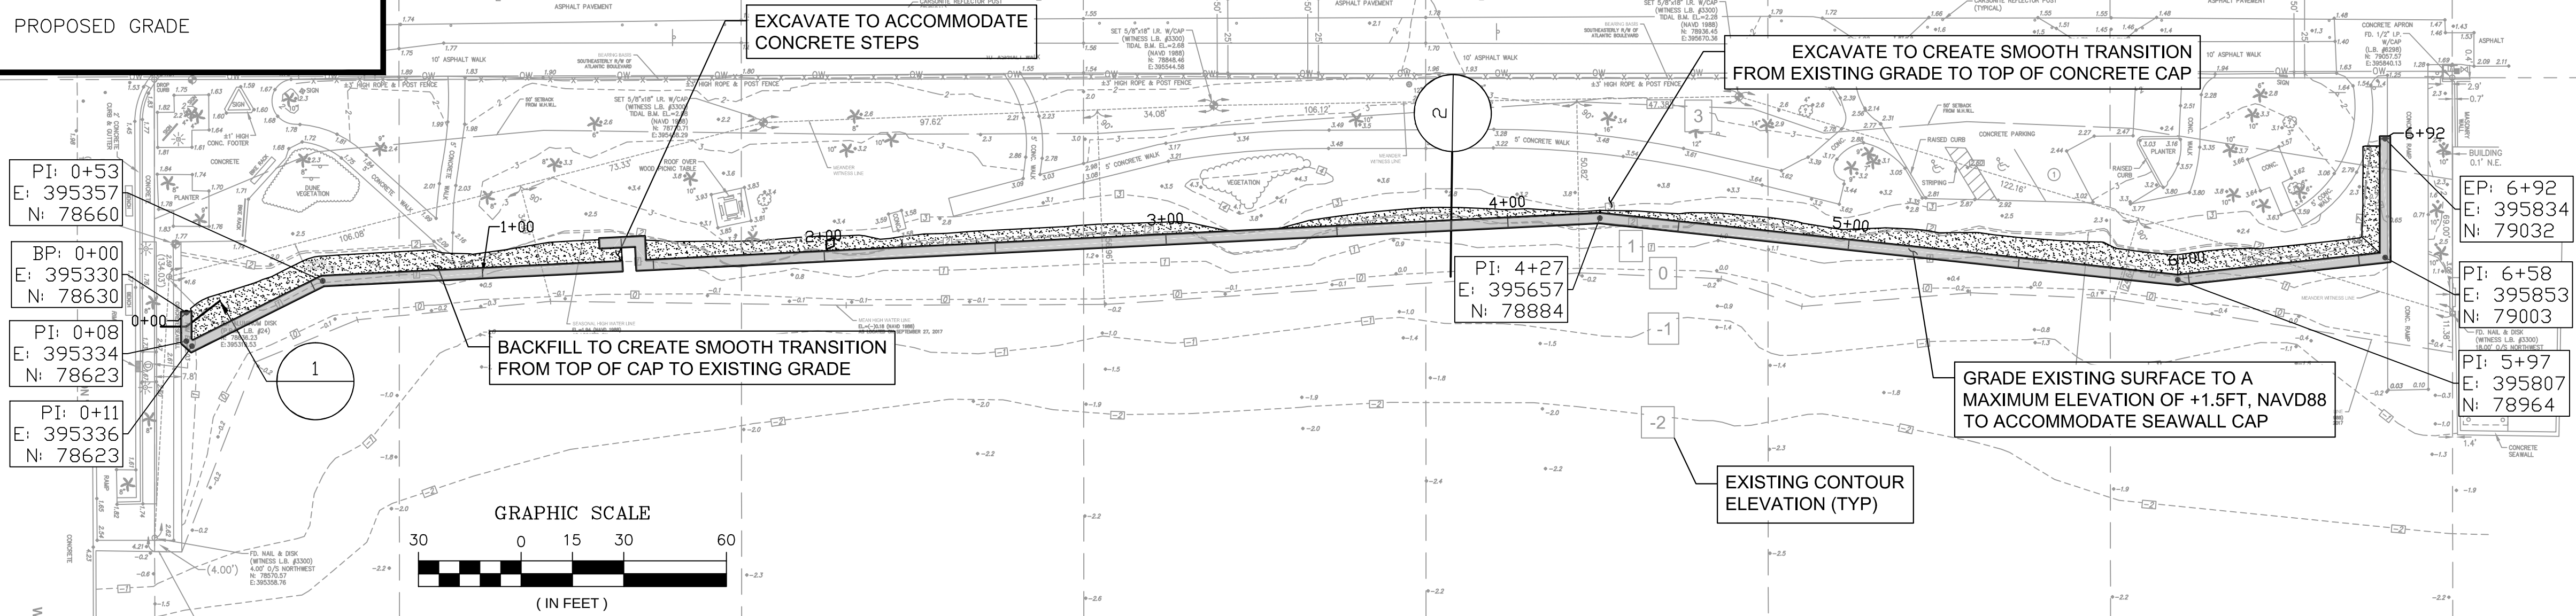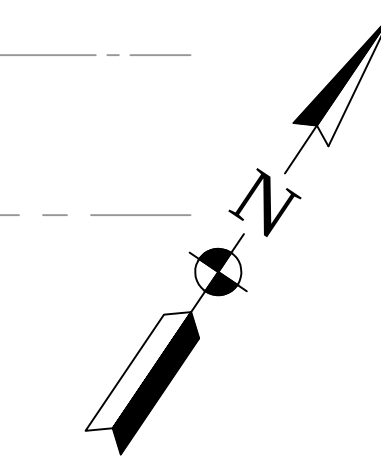

SL-1
STA 0+04

SL-2
STA 3+83

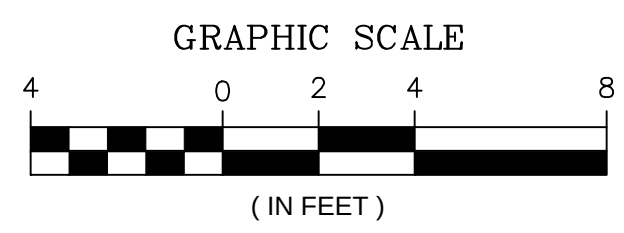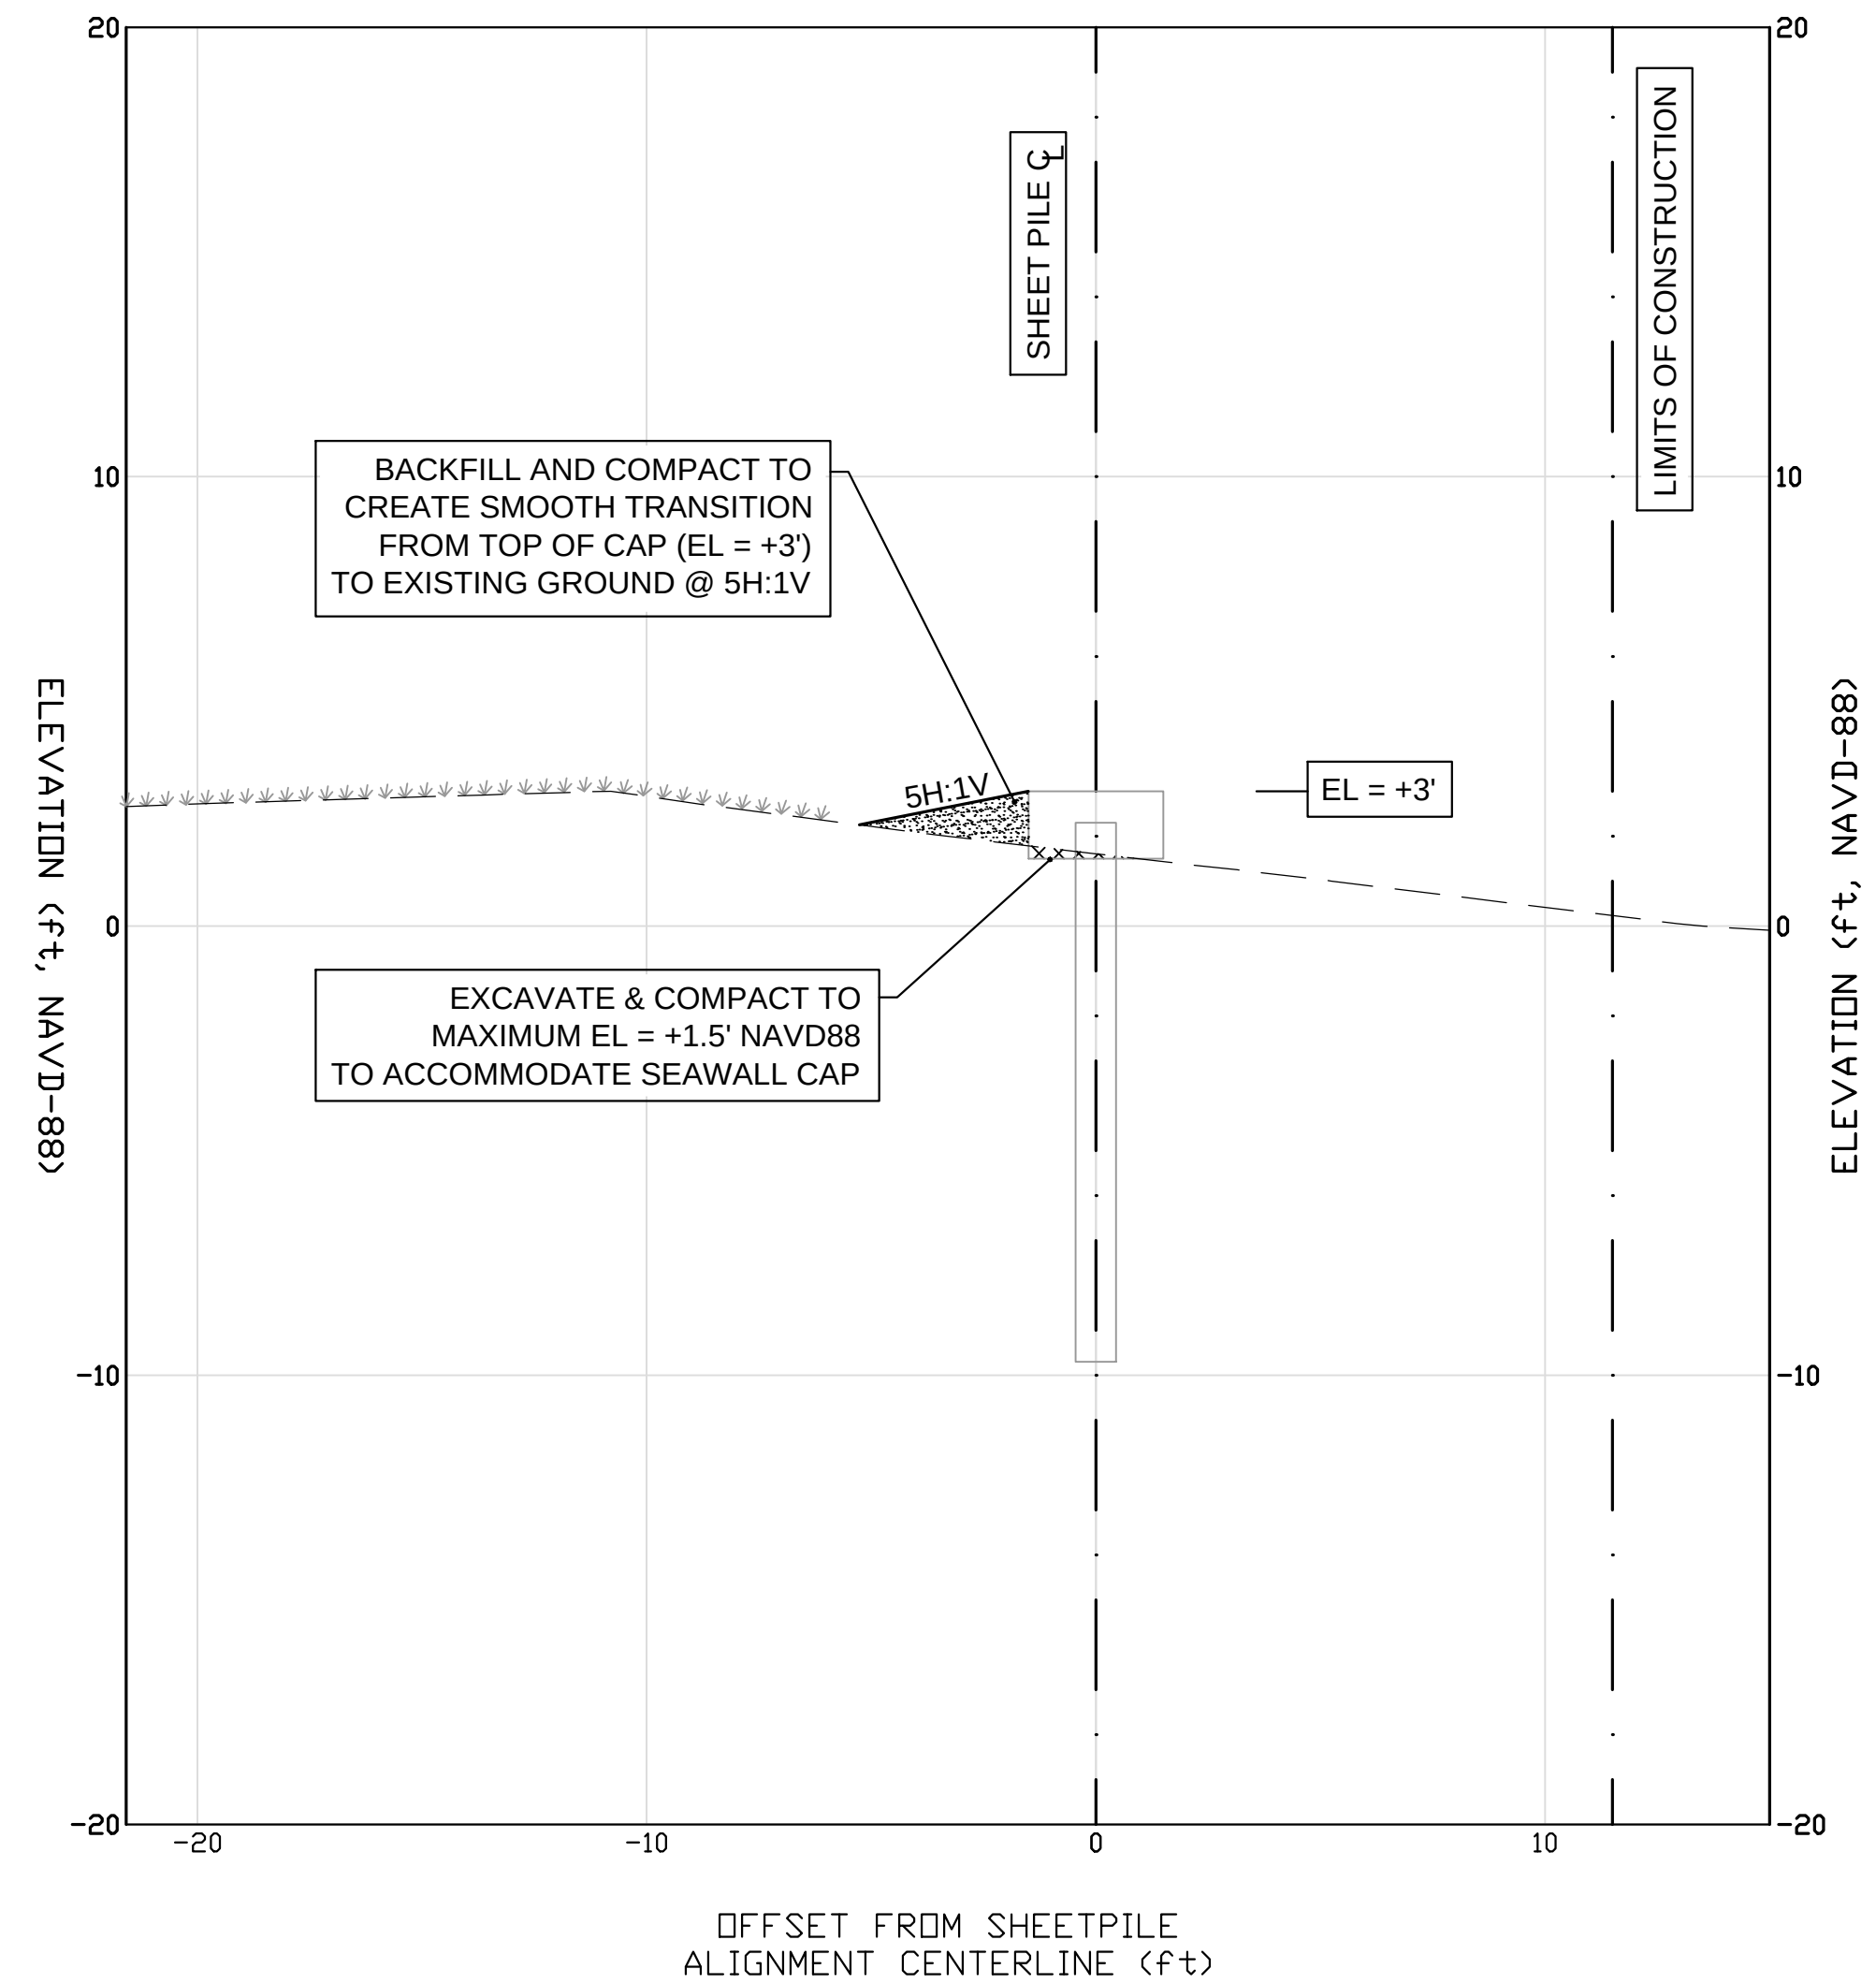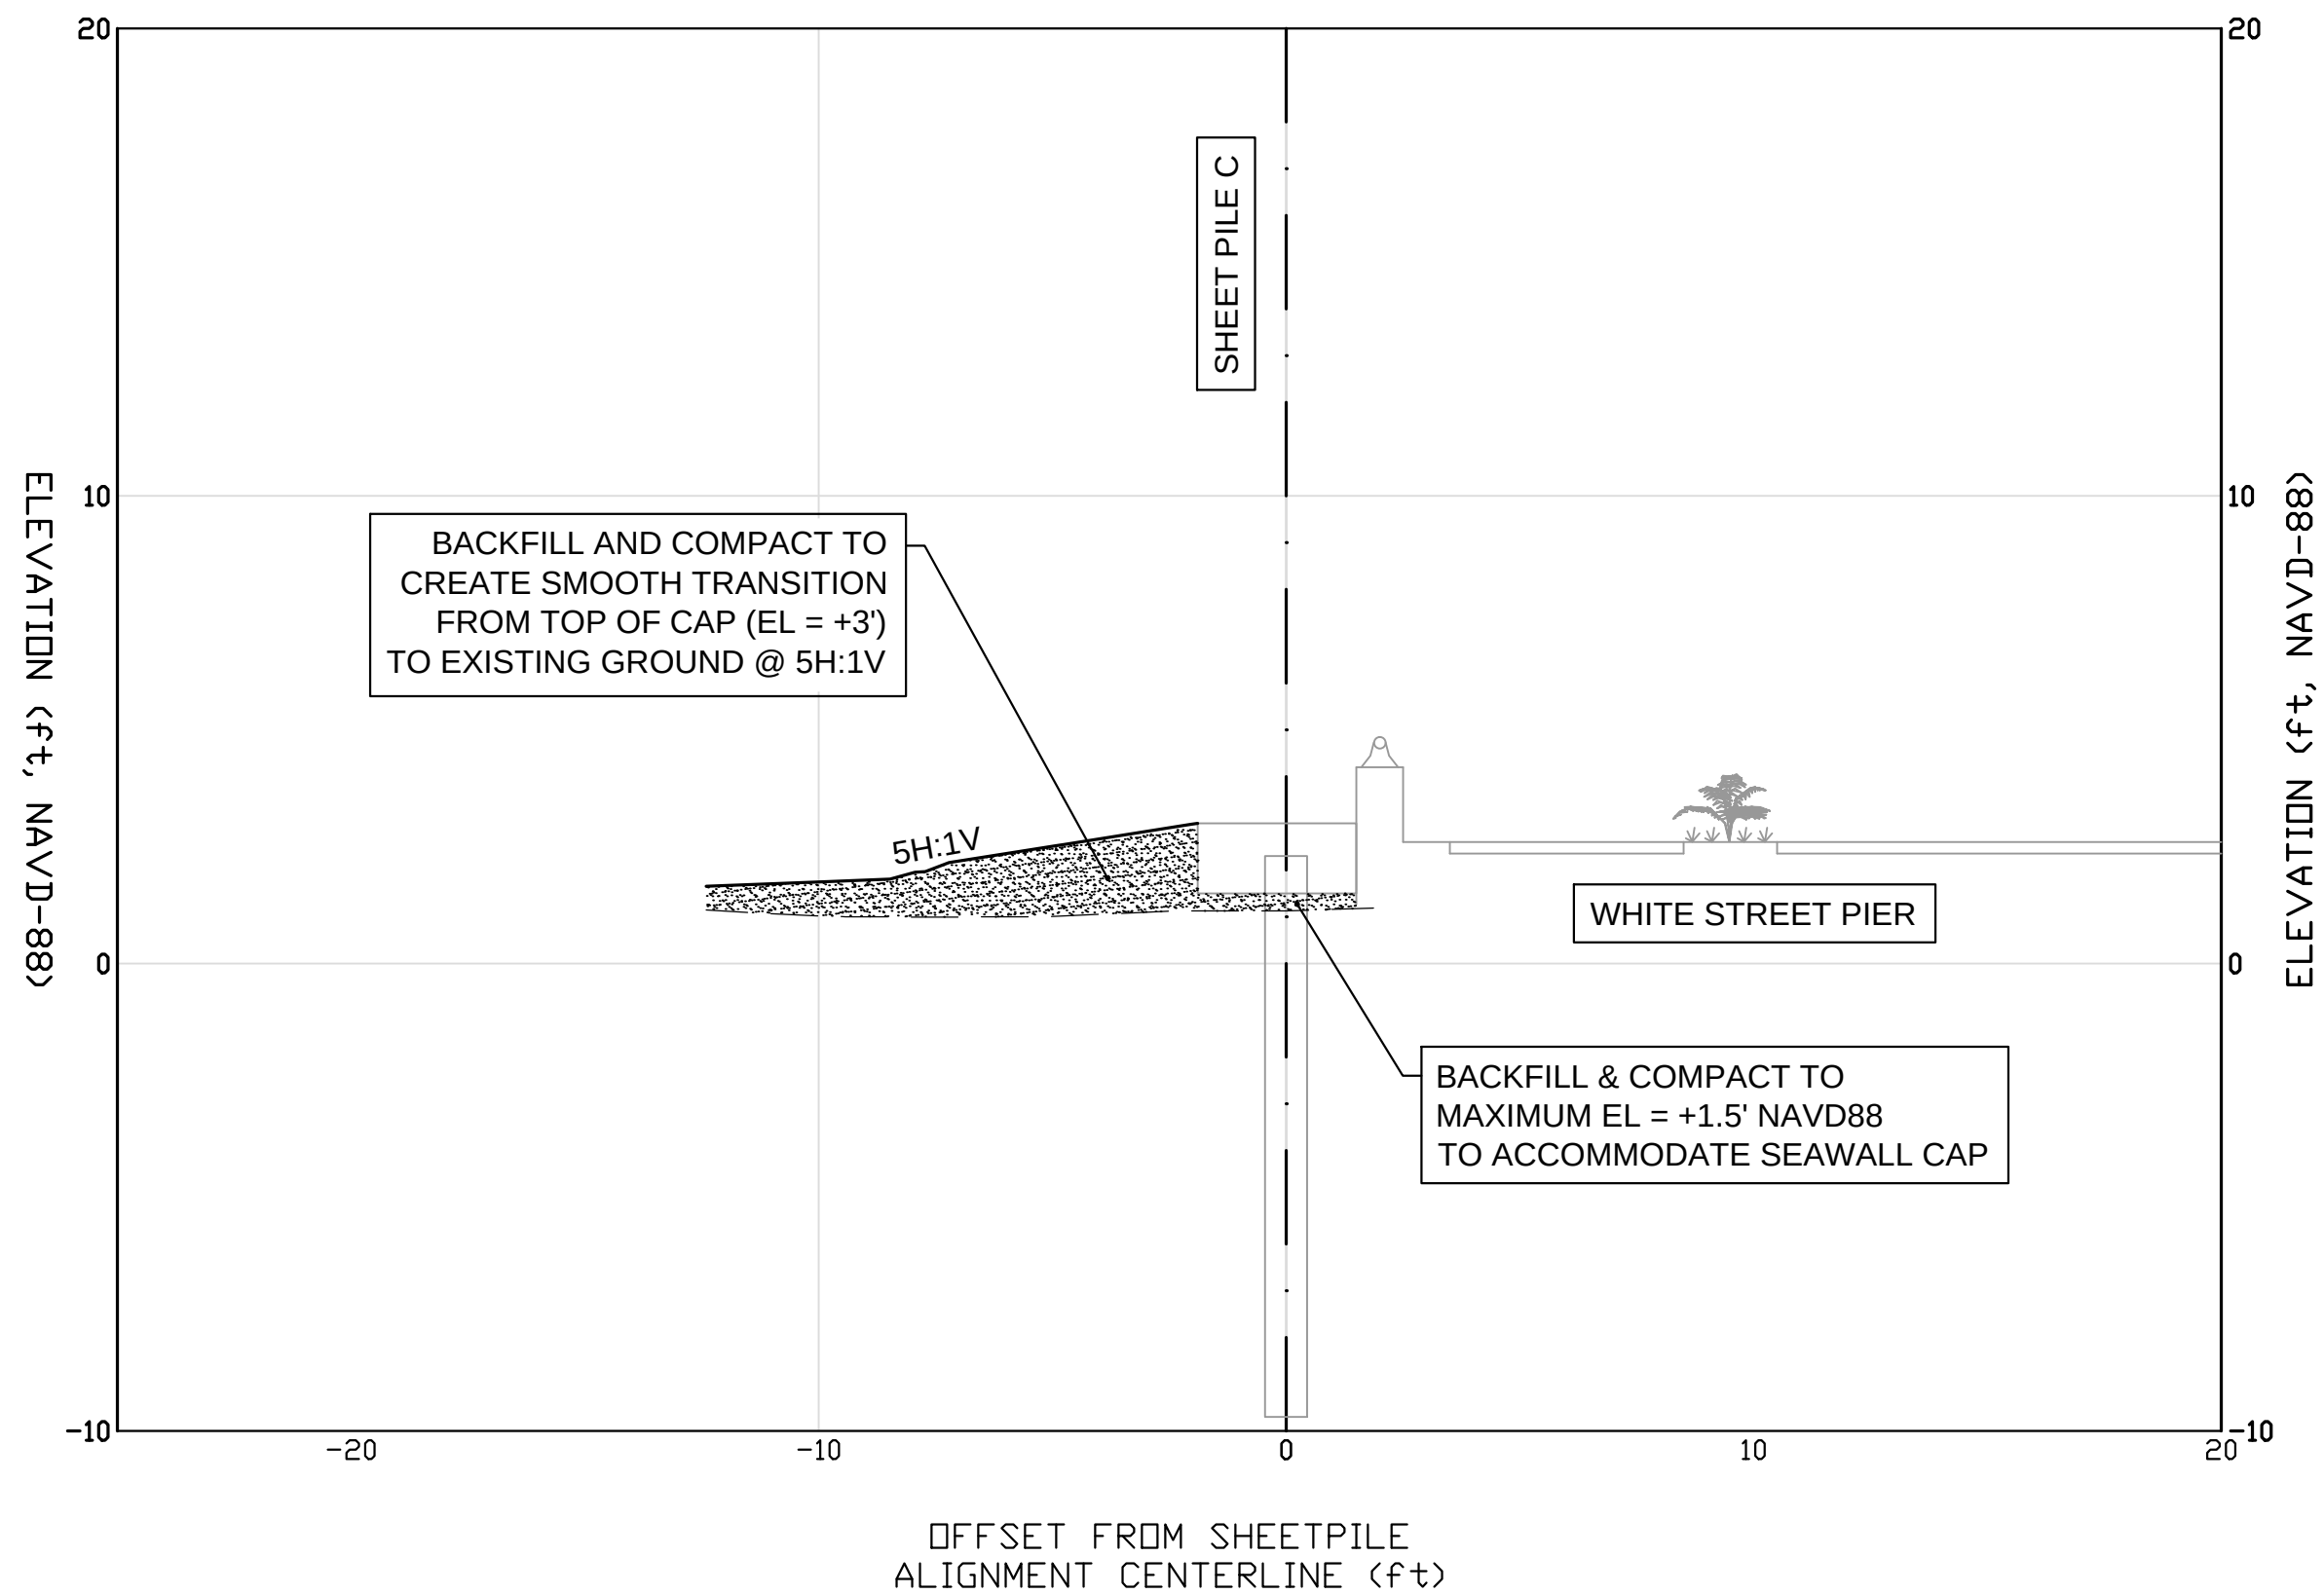

- NOTES:
- SEE SHEET C-102 & C-103 FOR SITE SURVEY.
 - ALL ELEVATIONS REFERENCED TO NAVD88. NGVD29 = 1.35' + NAVD88.
 - HORIZONTAL COORDINATES, WHERE DEPICTED, ARE REFERENCED TO NAD83, FLORIDA STATE PLANE, EAST ZONE.
 - CONTRACTOR TO VERIFY THE LOCATION OF ALL UTILITIES PRIOR TO CONSTRUCTION.
 - A TOTAL OF 15CY OF EXCAVATION (TO ACCOMMODATE THE SEAWALL CAP) AND 100CY OF FILL IS ANTICIPATED.

FOR BID PURPOSES ONLY - NOT FOR CONSTRUCTION

Designed By:
M. BARNETT
Drawn By:
M. BARNETT
Checked By:
R. CZAPINSKI
Reviewed By:
S. McGAHEE
Design file no:
MWB-C-111-GRADINGPLAN-171207.mxd
Scale:
AS SHOWN

TETRA TECH INC.
759 SOUTH FEDERAL HWY
SUITE 314
MIAMI, FL 33134
TEL: (772) 781-3400
FAX: (772) 781-3411
CERTIFICATE OF AUTHORIZATION
NO. 2493



CITY OF KEY WEST
REST BEACH SEAWALL
GRADING PLAN

KEY WEST, MONROE COUNTY, FL

Sheet Reference:
C-111
Sheet 13 of 24

LEGEND:

① INSTALL STEEL SHEETPILE WITH CONCRETE CAP

② INSTALL CONCRETE SIDEWALK

③ INSTALL POST & ROPE FENCE

④ INSTALL CONCRETE STEPS WITH LANDING PAD

⑤ COVERED PAVILION

⑥ INSTALL HANDRAIL

LEGEND CONT'D:

1/501



HARD SURFACE (CONCRETE)

PI:
E:
N:

STEEL SHEET PILE
CENTERLINE ALIGNMENT
COORDINATES (TYP)

—

ITEMS TO INSTALL

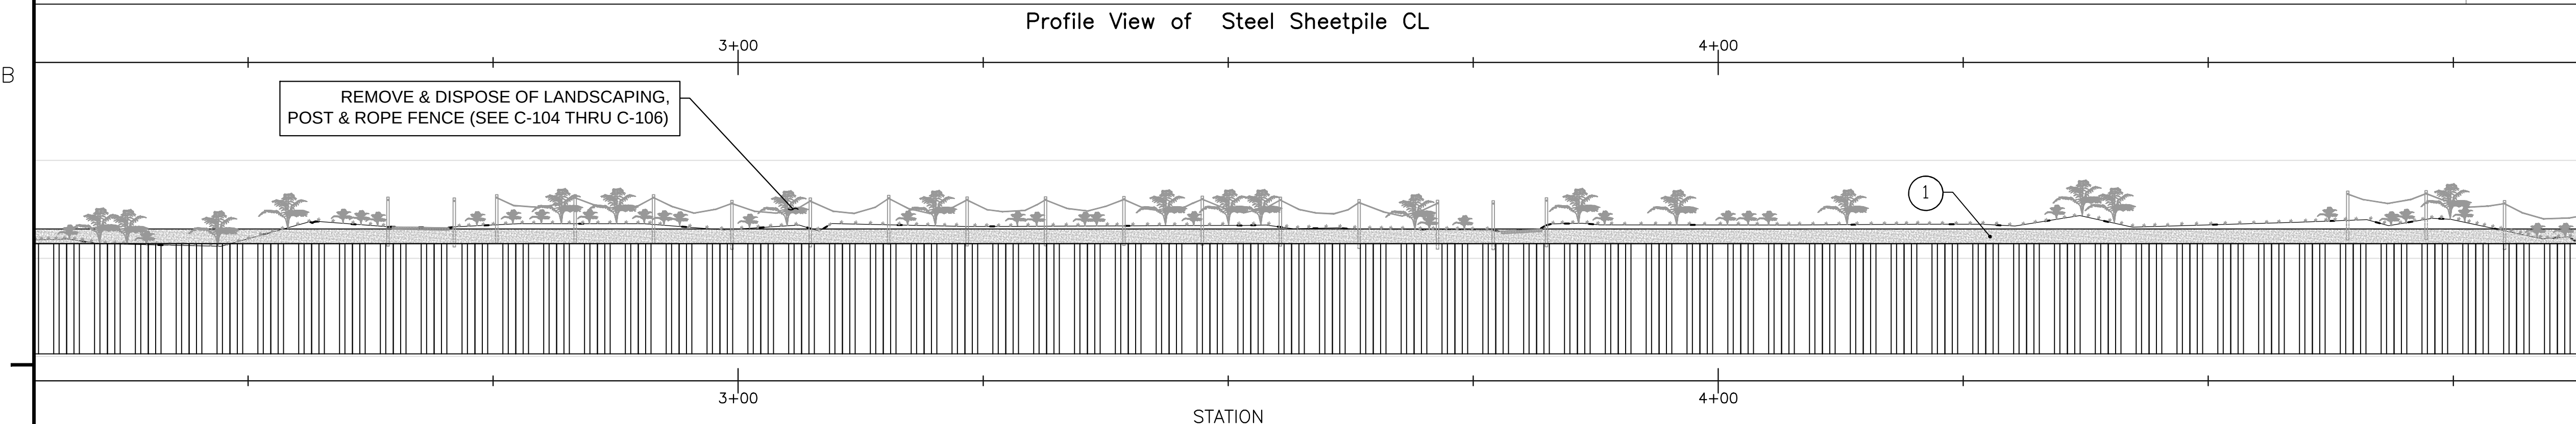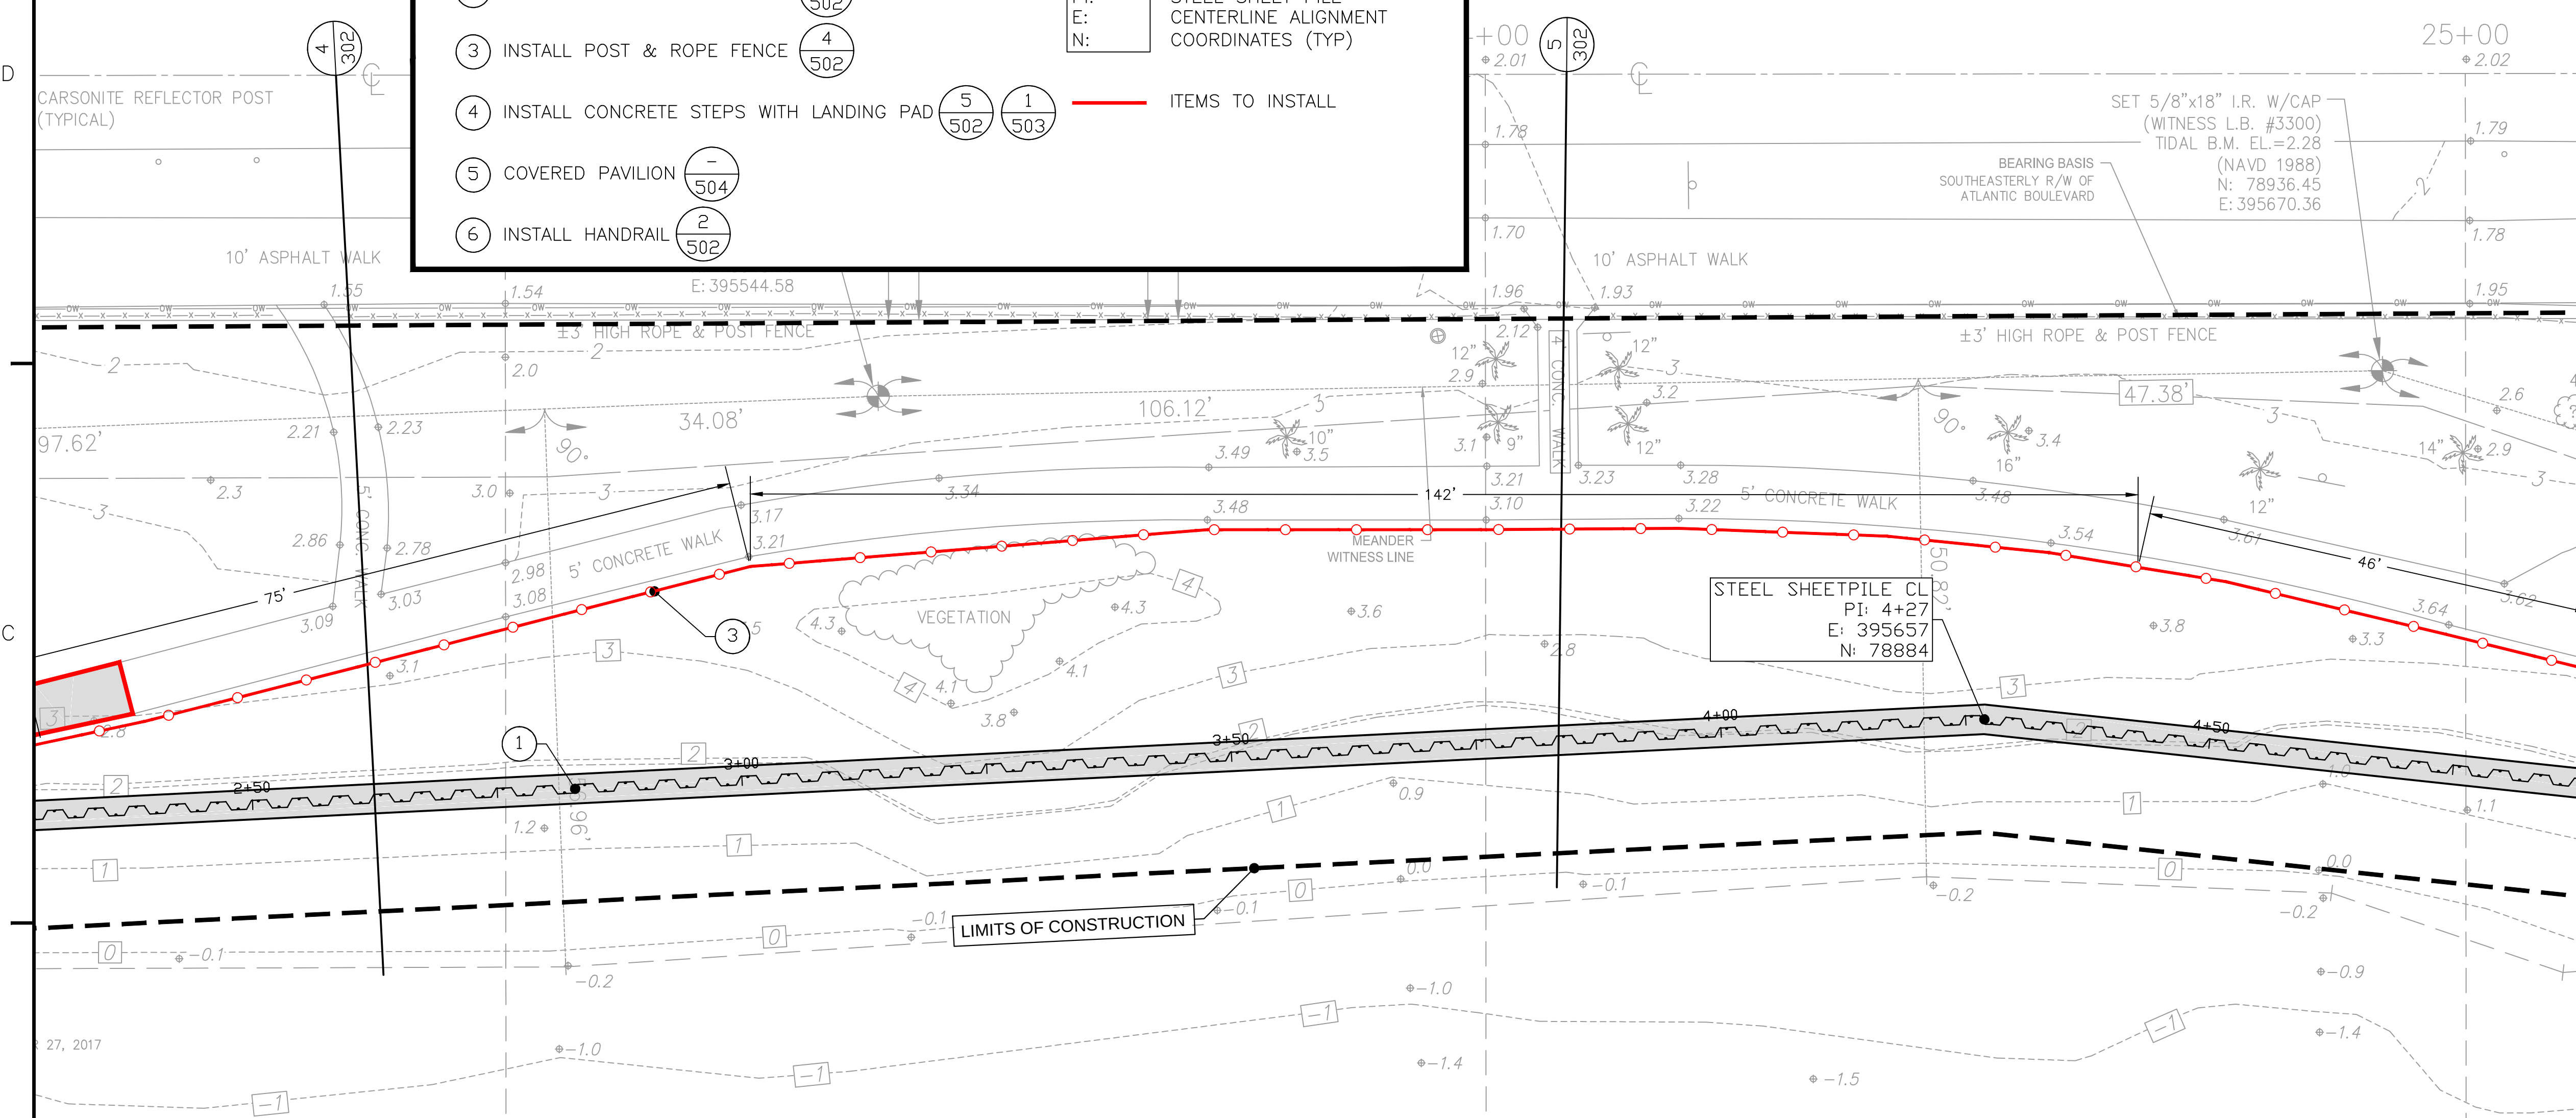

- NOTES:**
- ALL ELEVATIONS REFERENCED TO NAVD88. NGVD29 = 1.35' + NAVD88.
 - HORIZONTAL COORDINATES, WHERE DEPICTED, ARE REFERENCED TO NAD83, FLORIDA STATE PLANE, EAST ZONE.
 - CONSTRUCTION ITEMS FOR THIS PROJECT INCLUDE THE FOLLOWING:
 - FURNISH AND INSTALL OF 702.1 LINEAR FEET OF STEEL SHEET PILE (337 TOTAL SHEETS)
 - FURNISH AND INSTALL OF REINFORCED CONCRETE CAP (707 LINEAR FEET, ~118CY)
 - FURNISH AND INSTALL OF NEW SIDEWALKS (1,685 SQUARE FEET)
 - FURNISH AND INSTALL OF POST & ROPE FENCE (740 LINEAR FEET)
 - FURNISH AND INSTALL OF CONCRETE STEPS WITH LANDING PAD.
 - FURNISH AND INSTALL OF HANDRAIL (35 LINEAR FEET)
 - REPAIR OF EXISTING CONCRETE SIDEWALK SECTION (REPAIR CONSISTS OF REMOVING 36 SQUARE FEET OF CONCRETE SIDEWALK, RE-GRADING & COMPACTING BASE FILL, AND REPLACING CONCRETE SIDEWALK)
 - FURNISH AND INSTALL OF COVERED PAVILION.
 - PROFILE VIEW IS SCALED 1H:1V.
 - SEE SHEET C-302 FOR CROSS SECTIONS.

ITEM	LOCATION(S) ALONG ALIGNMENT CENTERLINE	TOTAL
①	0+00-6+92	702.1 LF
②	0+89-2+39, 4+95-6+37	1,685 SF
③	0+00-6+92	740 LF
④	1+35-1+48	1 LS
⑤	1+25	1 LS
⑥	1+26-1+47	35 LF



FOR BID PURPOSES ONLY - NOT FOR CONSTRUCTION



MICHAEL R. BARNETT, PE
FL LIC. # 44625

Mark	Description	Date	Appr.
0	ISSUED FOR BID	12/7/17	MB

Designed By:
M. BARNETT
Drawn By:
R. CZAPINSKI
Reviewed By:
S. MCGAHEE
Design file no:
WMS-C-112-BUILDING PLAN 171707DWG
Scale:
AS SHOWN

TETRA TECH INC.
759 SOUTH FEDERAL HWY
SUITE 314
CORAL GABLES, FL 33134
TEL: (772) 781-3400
FAX: (772) 781-3411

Tt

CERTIFICATE OF AUTHORIZATION
NO. 2429



CITY OF KEY WEST
REST BEACH SEAWALL
SEAWALL INSTALLATION PLAN
KEY WEST, MONROE COUNTY, FL

Sheet Reference:
C-113
Sheet 15 of 24

ITEM	LOCATION(S) ALONG ALIGNMENT CENTERLINE	TOTAL
①	0+00-6+92	702.1 LF
②	0+89-2+39, 4+95-6+37	1,685 SF
③	0+00-6+92	740 LF
④	1+35-1+48	1 LS
⑤	1+25	1 LS
⑥	1+26-1+47	35 LF

- ① INSTALL STEEL SHEETPILE WITH CONCRETE
- ② INSTALL CONCRETE SIDEWALK $\frac{1}{502}$
- ③ INSTALL POST & ROPE FENCE $\frac{4}{502}$
- ④ INSTALL CONCRETE STEPS WITH LANDSCAPING
- ⑤ COVERED PAVILION $\frac{-}{504}$
- ⑥ INSTALL HANDRAIL $\frac{2}{502}$

 HARD SURFACE (CONCRETE)
 STEEL SHEET PILE
 CENTERLINE ALIGNMENT
 COORDINATES (TYP)
 ITEMS TO INSTALL

 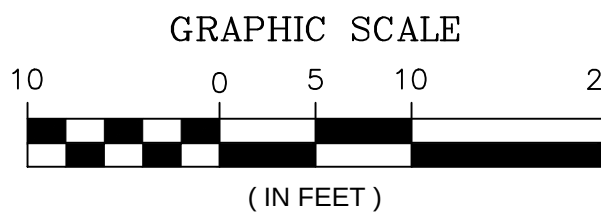

C

B

A

1. ALL ELEVATIONS REFERENCED TO NAVD88. NGVD29 = 1.35' + NAVD88.
2. HORIZONTAL COORDINATES, WHERE DEPICTED, ARE REFERENCED TO NAD83, FLORIDA STATE PLANE, EAST ZONE.
3. CONSTRUCTION ITEMS FOR THIS PROJECT INCLUDE THE FOLLOWING:
 - 3.1. FURNISH AND INSTALL OF 702.1 LINEAR FEET OF STEEL SHEET PILE (337 TOTAL SHEETS)
 - 3.2. FURNISH AND INSTALL OF REINFORCED CONCRETE CAP (707 LINEAR FEET, ~118CY)
 - 3.3. FURNISH AND INSTALL OF NEW SIDEWALKS (1,685 SQUARE FEET)
 - 3.4. FURNISH AND INSTALL OF POST & ROPE FENCE (740 LINEAR FEET)
 - 3.5. FURNISH AND INSTALL OF CONCRETE STEPS WITH LANDING PAD.
 - 3.6. FURNISH AND INSTALL OF HANDRAIL (35 LINEAR FEET)
 - 3.5. REPAIR OF EXISTING CONCRETE SIDEWALK SECTION (REPAIR CONSISTS OF REMOVING 36 SQUARE FEET OF CONCRETE SIDEWALK, RE-GRADING & COMPACTING BASE FILL, AND REPLACING CONCRETE SIDEWALK)
 - 3.6. FURNISH AND INSTALL OF COVERED PAVILION.
4. PROFILE VIEW IS SCALED 1H:1V.
5. SEE SHEET C-303 FOR CROSS SECTIONS.

6. SHEETPILE SHALL BE LOCATED AS CLOSE TO THE EXISTING CONCRETE RAMP AS PRACTICABLE (STA 6+58 TO 6+92). A CONCRETE PLUG SHALL BE INSTALLED TO 18 INCHES BELOW GRADE TO ENSURE NO GAP EXISTS BETWEEN THE TWO FEATURES.



FOR BID PURPOSES ONLY - NOT FOR CONSTRUCTION

TETRA TECH INC.
7759 SOUTH FEDERAL HWY
SUITE 314
STUART, FL 34994-2936
TEL: (772) 781-3400



SEAWALL INSTALLATION PLAN

KEY WEST MONROE COUNTY FL




TETRA TECH INC.
759 SOUTH FEDERAL HWY
SUITE 314
STUART, FL 34994-2936
TEL: (772) 781-3400
FAX: (772) 781-3411

C-114

Sheet 16 of 24




MICHAEL R. BARNETT, PE
FL LIC. # 44625

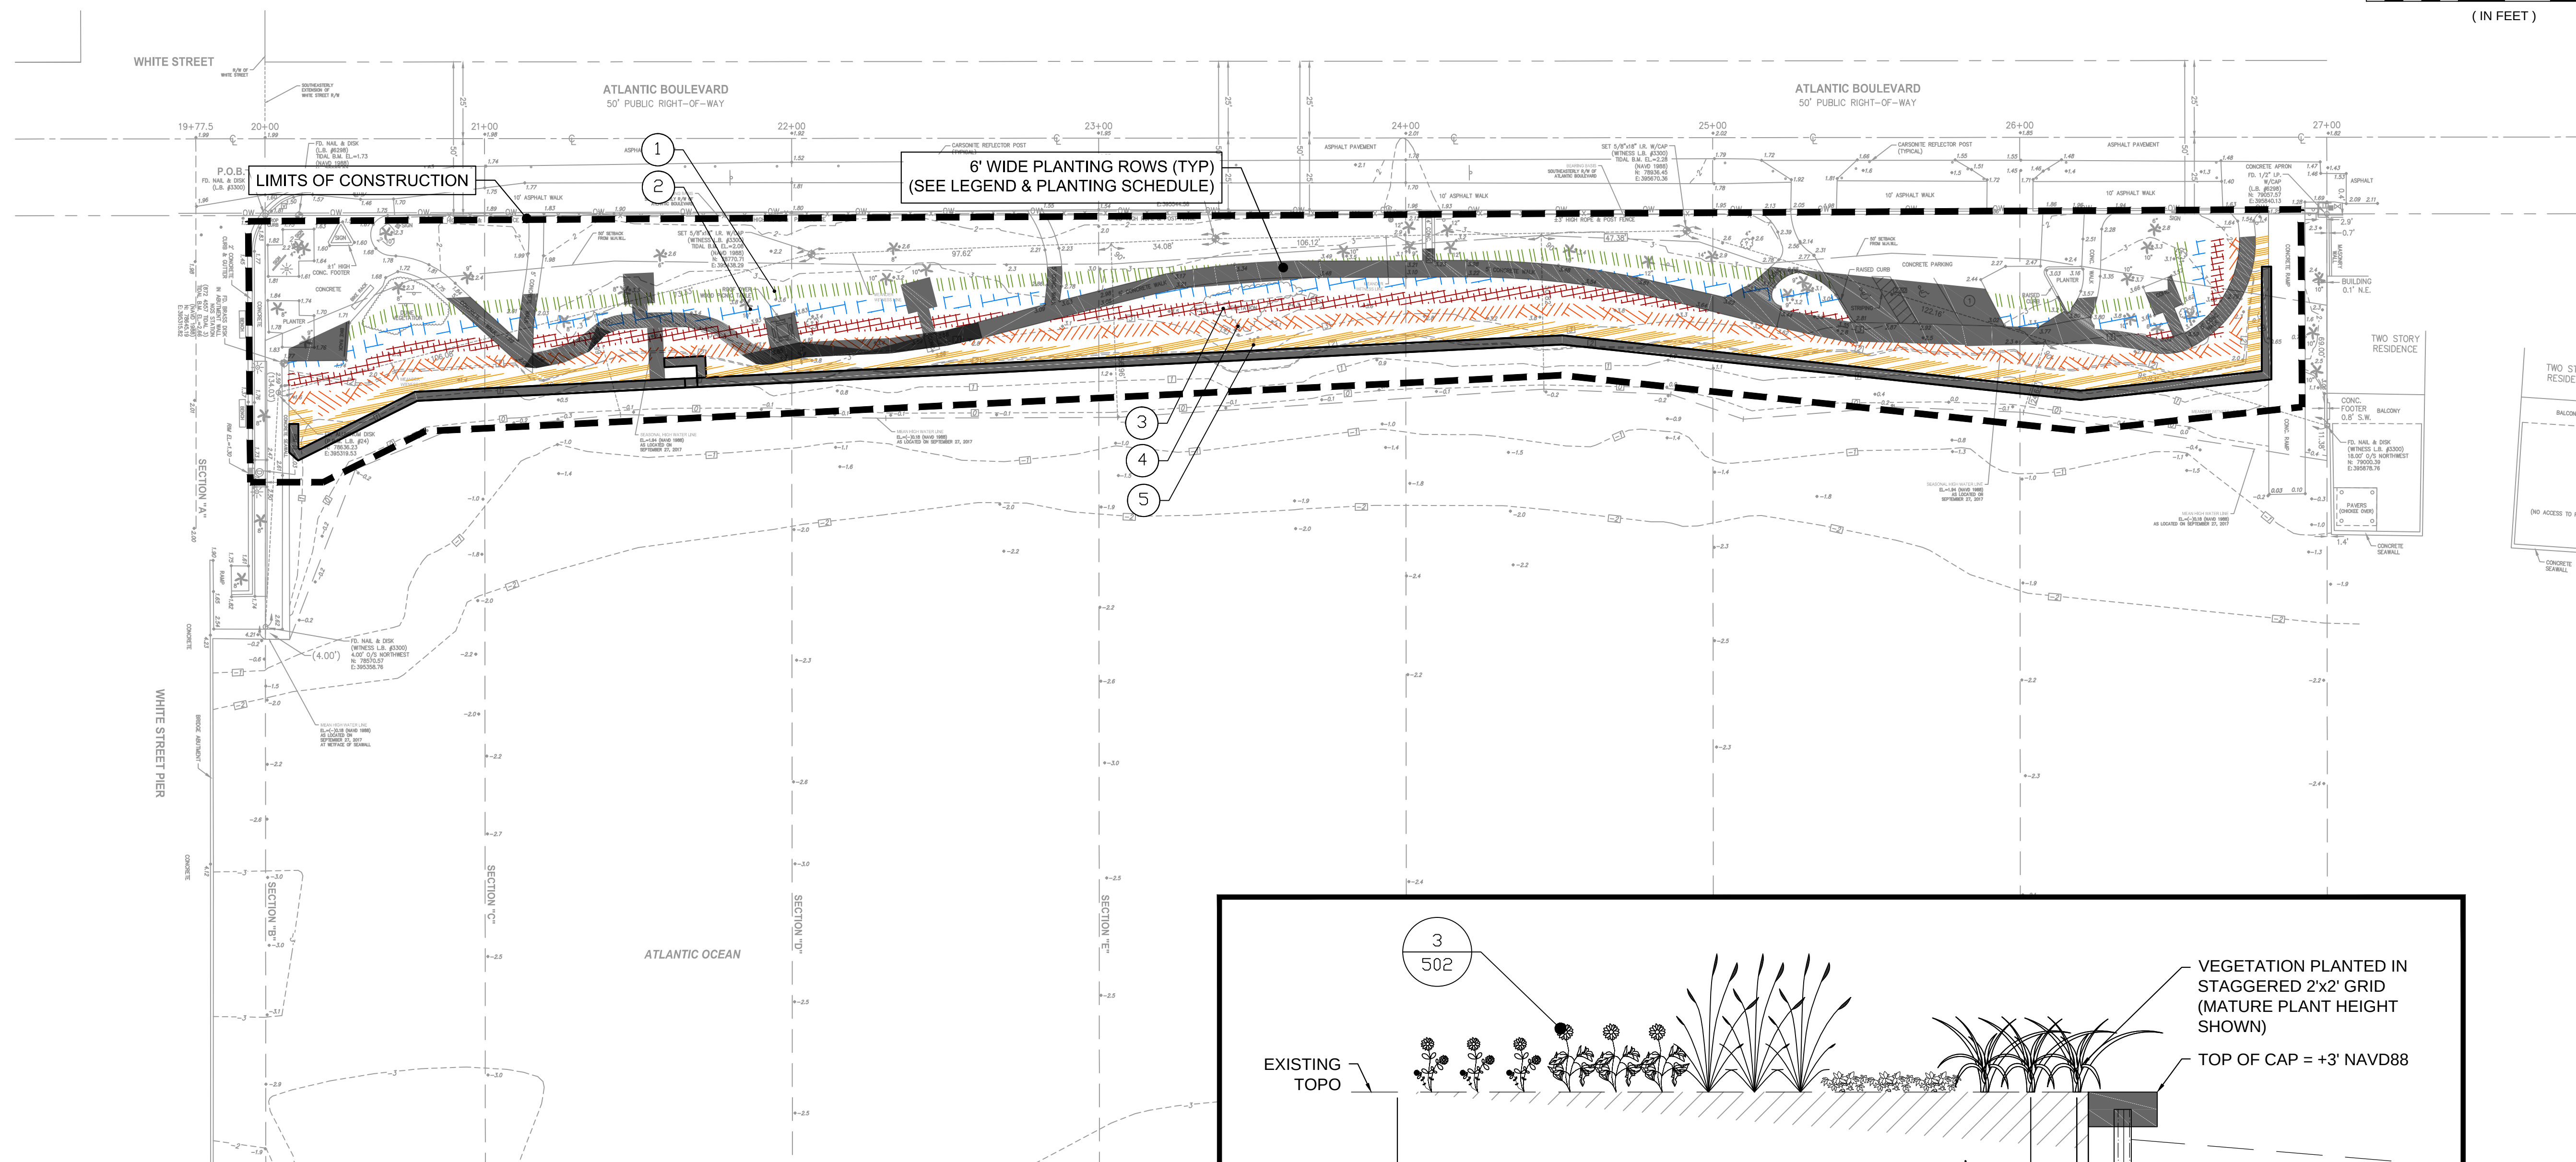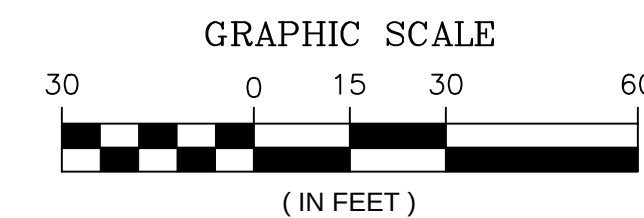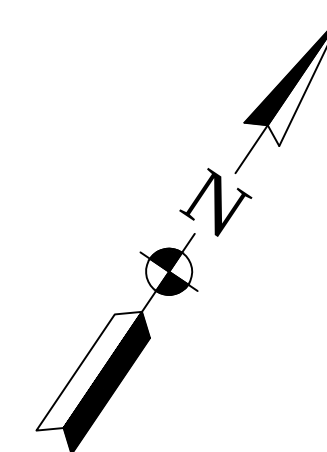


- NOTES:
- SEE SHEET C-102 & C-103 FOR SITE SURVEY.
 - ALL ELEVATIONS REFERENCED TO NAVD88, NGVD29 = 1.35' + NAVD88.
 - SEE SHEET C-502 FOR PLANTING DETAILS.

PLANTING SCHEDULE					
ITEM	LEGEND	QUANTITY	BOTANICAL NAME	COMMON NAME	SIZE
①		741	Borrchia arborescens	GREEN SEA-OXEYE DAISY	1 GALLON
②		719	Helianthus debilis	DUNE SUNFLOWER	1 GALLON
③		740	Uniola paniculata	SEA OATS	1 GALLON
④		863	Sesuvium portulacastrum	SEA PURSLANE	1 GALLON
⑤		1,001	Panicum amarum	BEACHGRASS	1 GALLON

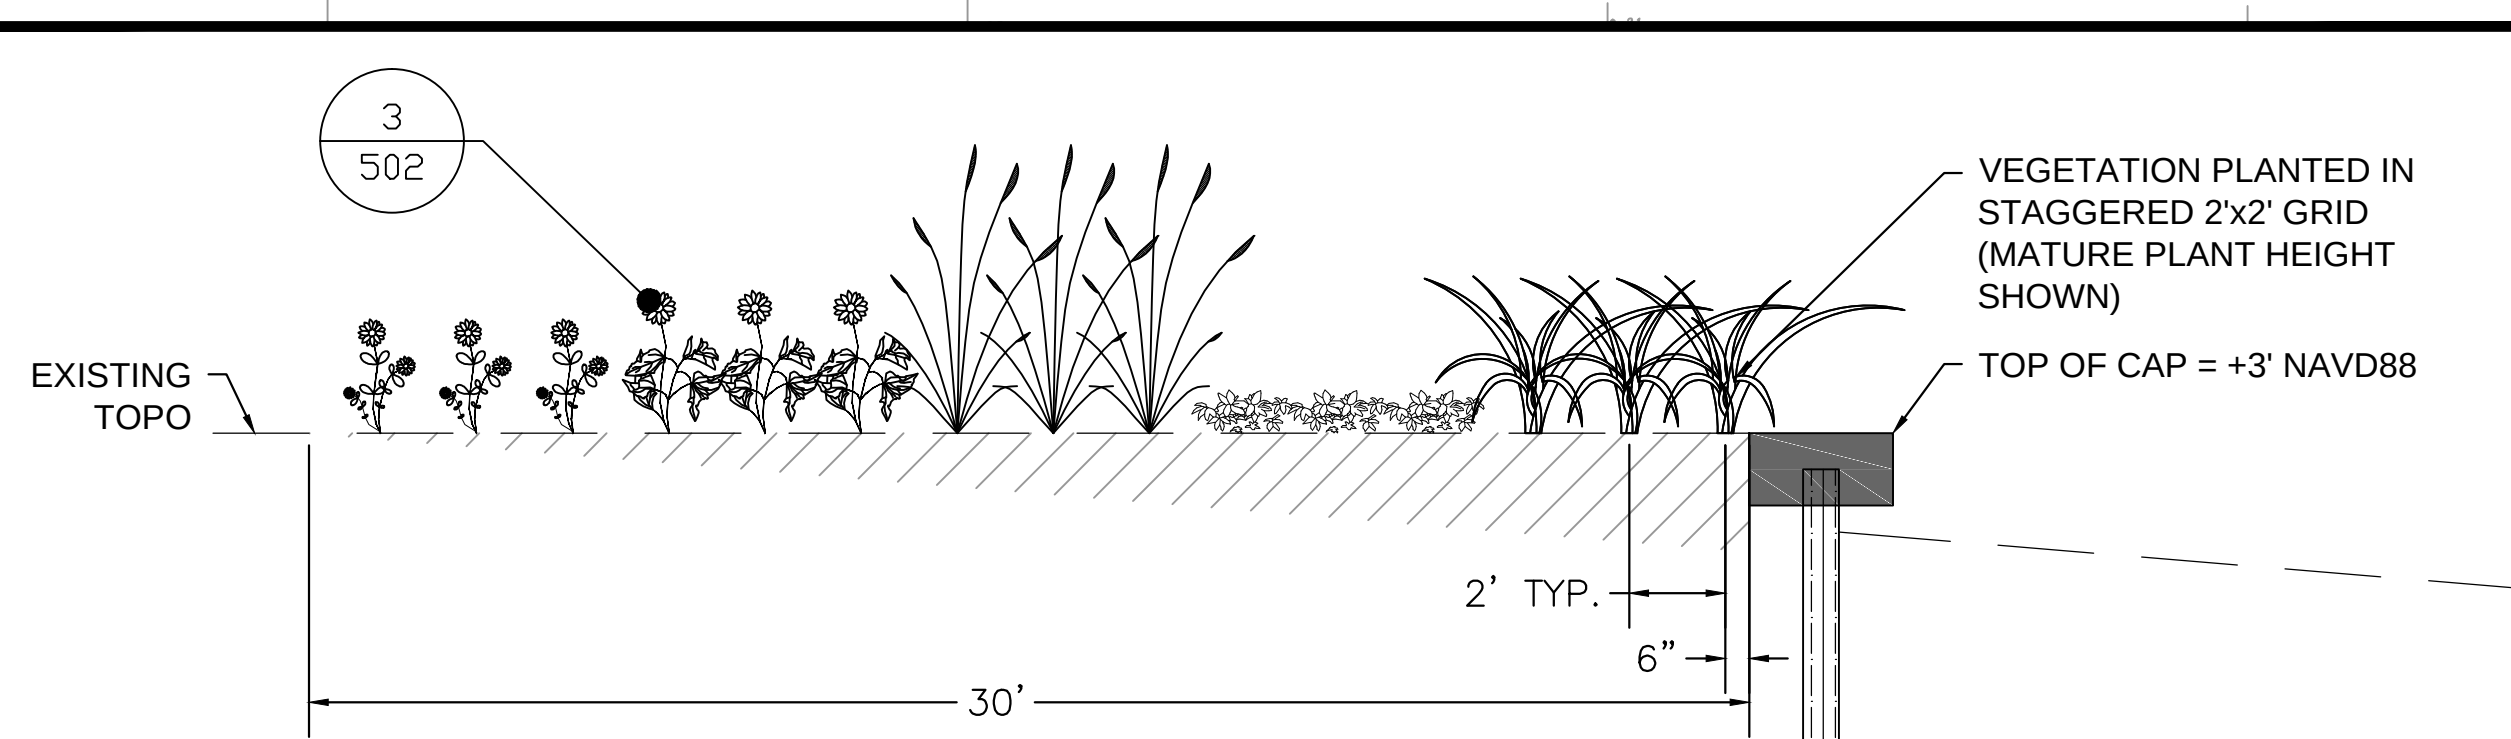

TYPICAL PLANTING SECTION

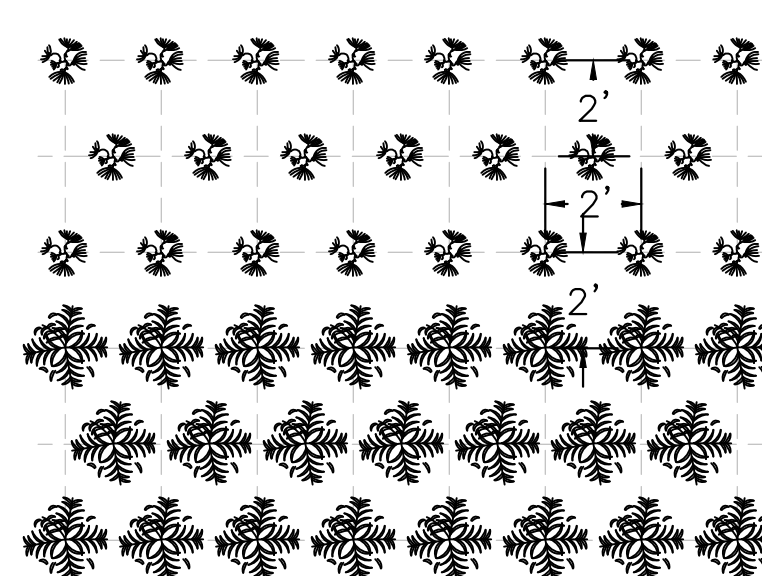

TYPICAL PLANTING ROWS

FOR BID PURPOSES ONLY - NOT FOR CONSTRUCTION

Designed By:
M. BARNETT
Drawn By:
M. BARNETT
Checked By:
R. CZAPINSKI
Reviewed By:
S. MCDAHEE
Design file no:
MWB-C-115-PLANTING-1717.rvt
Scale:
AS SHOWN




TETRA TECH INC.
759 SOUTH FEDERAL HWY
SUITE 314
CORAL GABLES, FL 33134
TEL: (772) 781-3400
FAX: (772) 781-3411
CERTIFICATE OF AUTHORIZATION
NO. 2429



CITY OF KEY WEST
REST BEACH SEAWALL
PLANTING PLAN

KEY WEST, MONROE COUNTY, FL

Sheet Reference:
C-115
Sheet 17 of 24

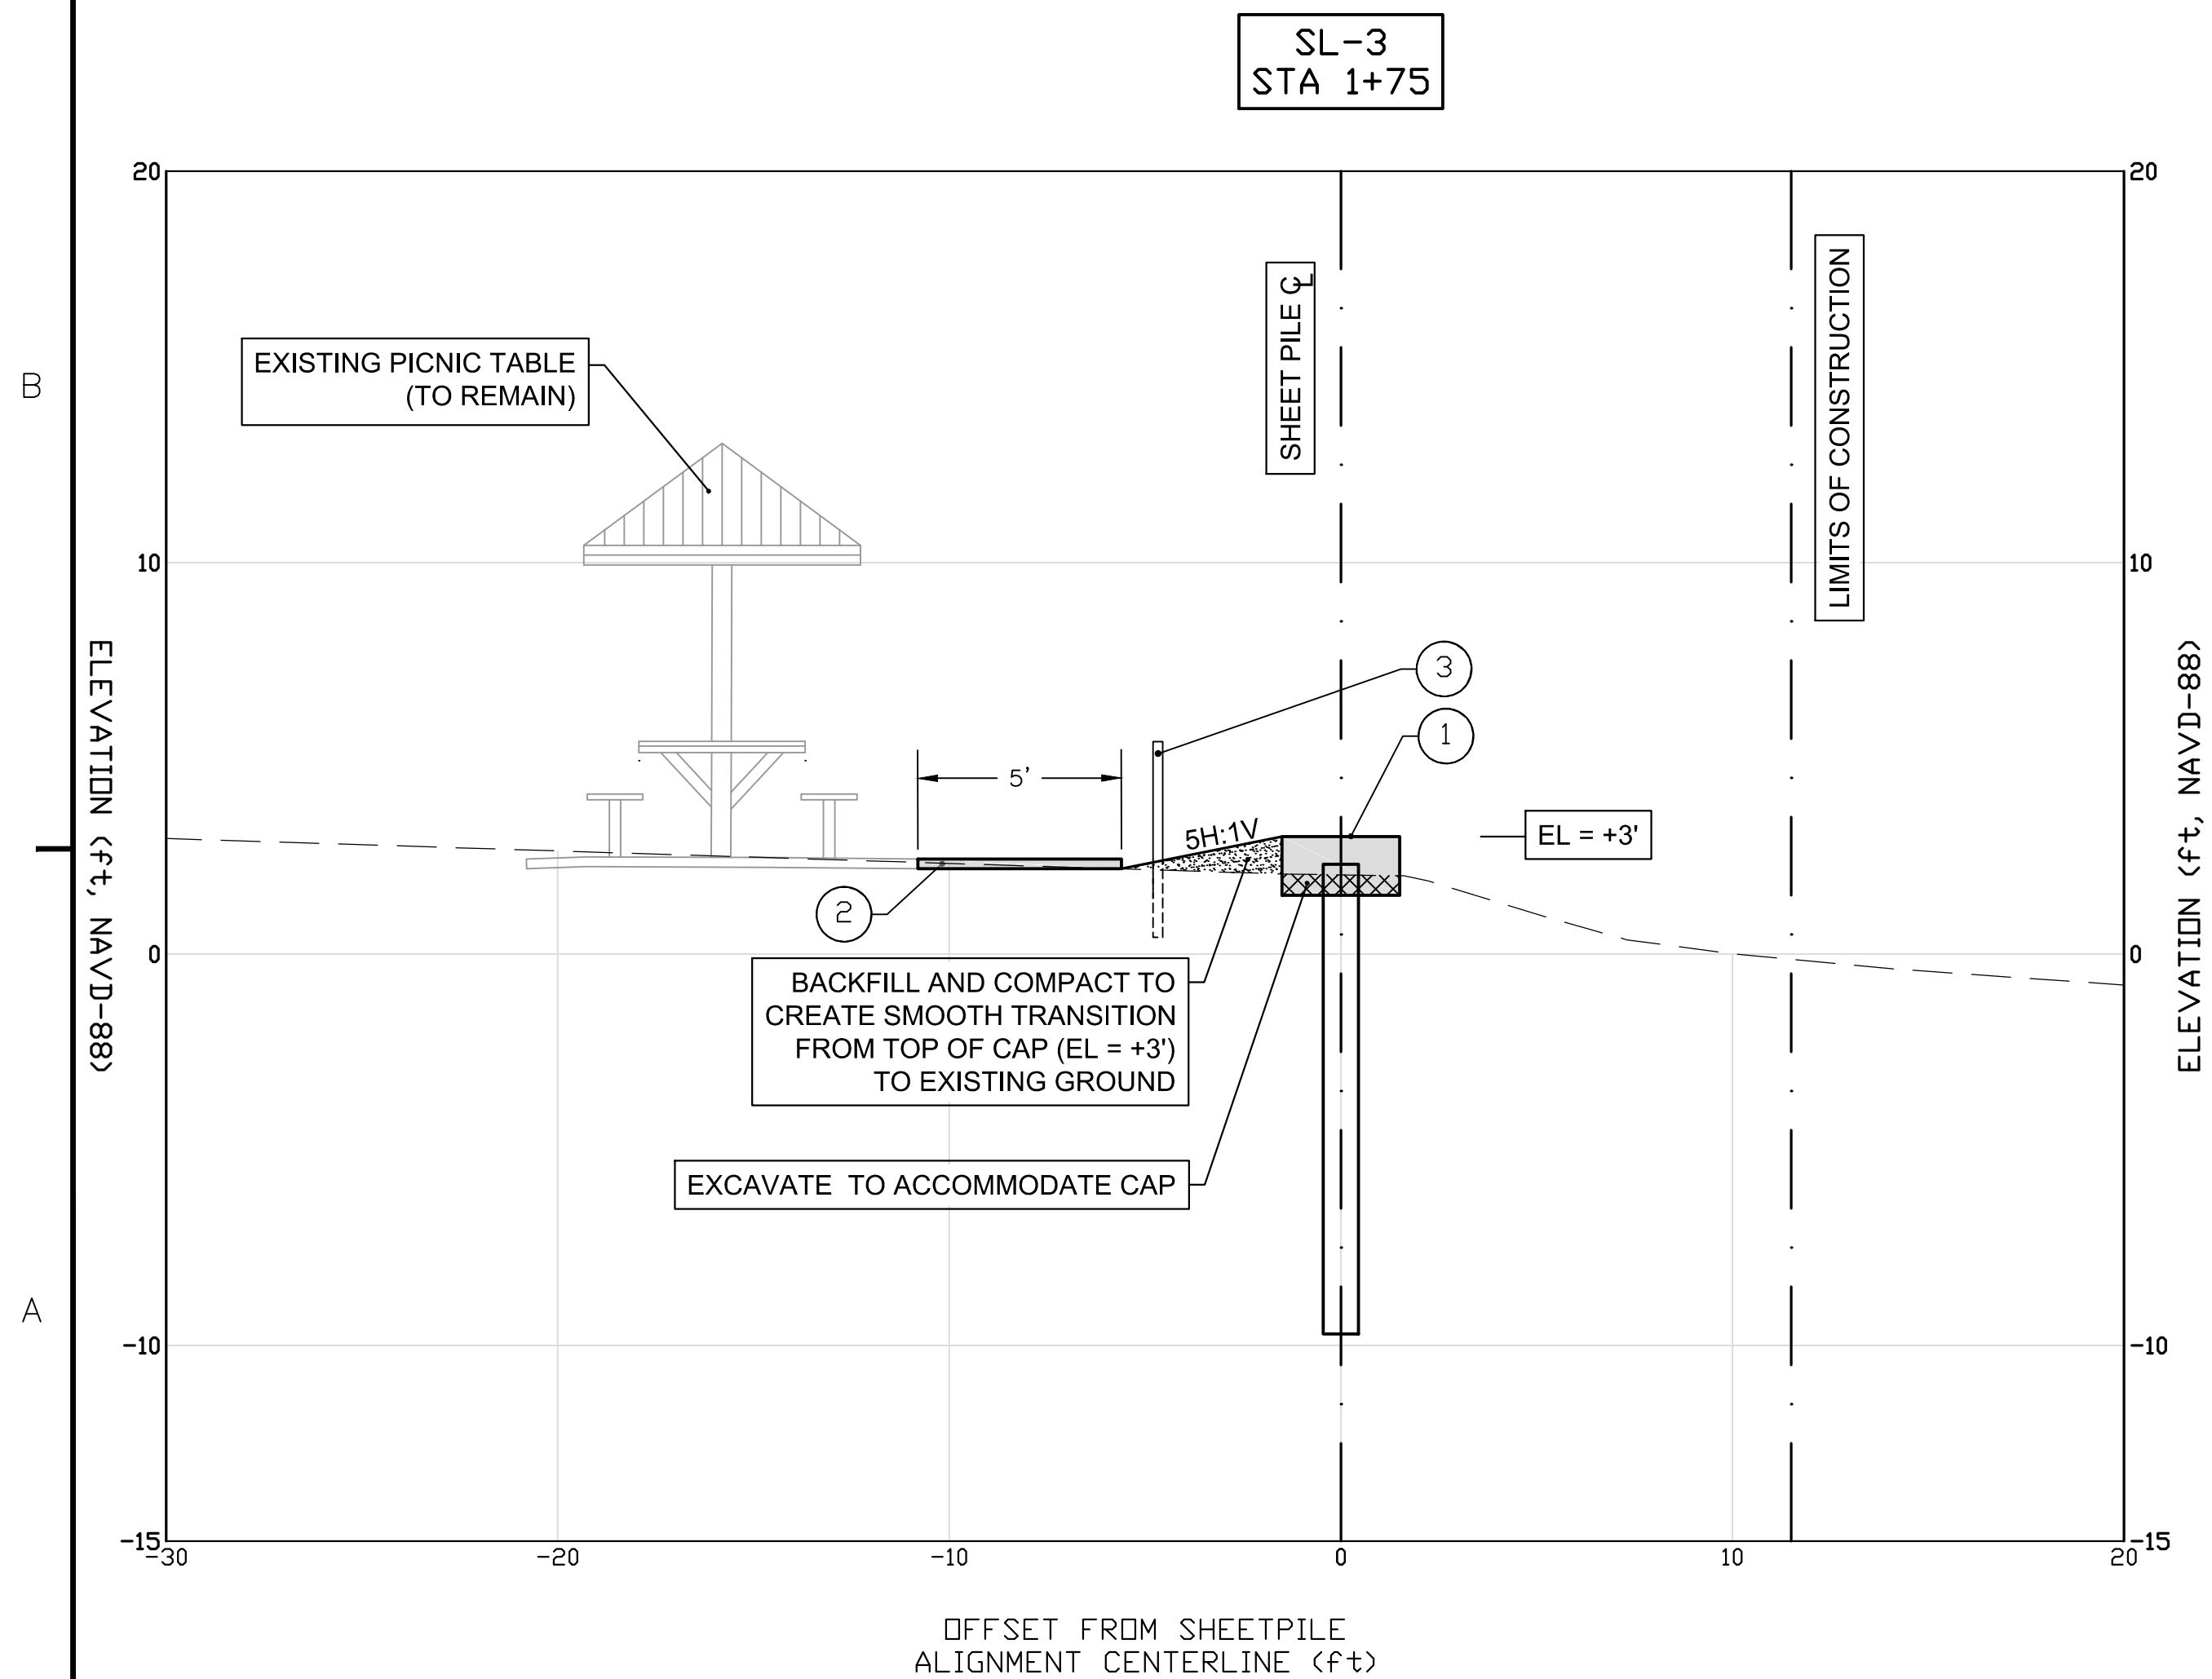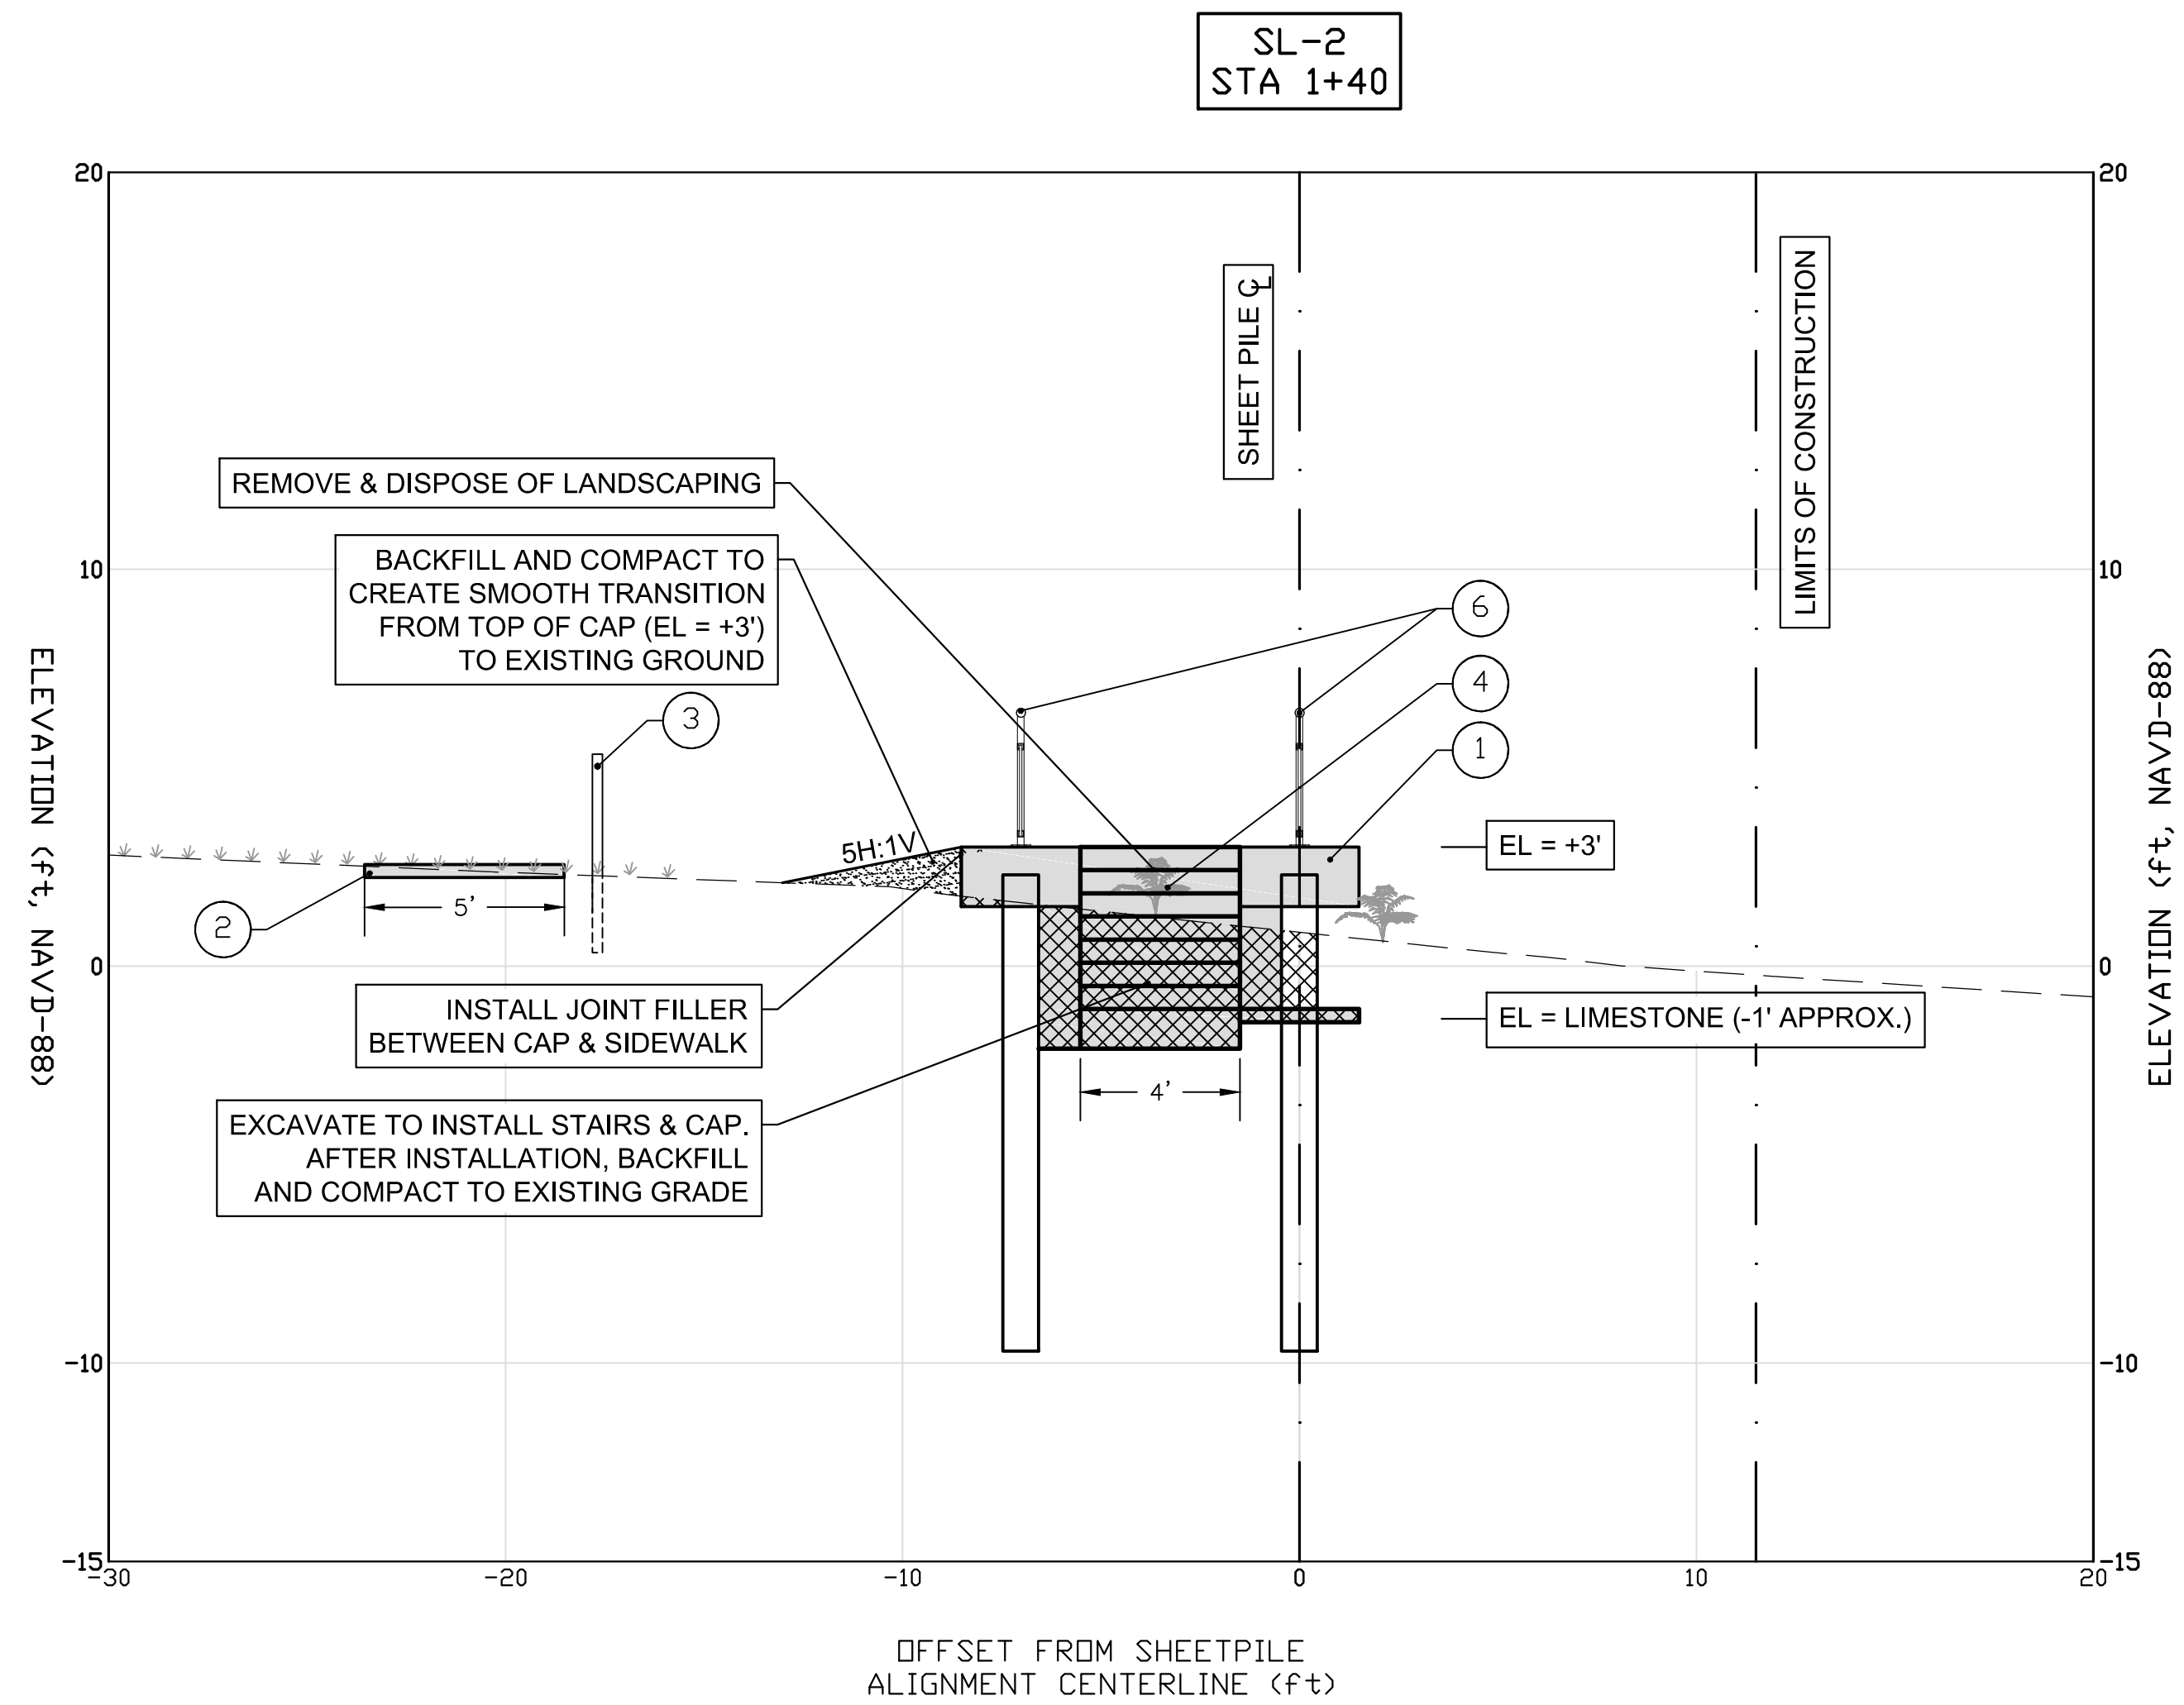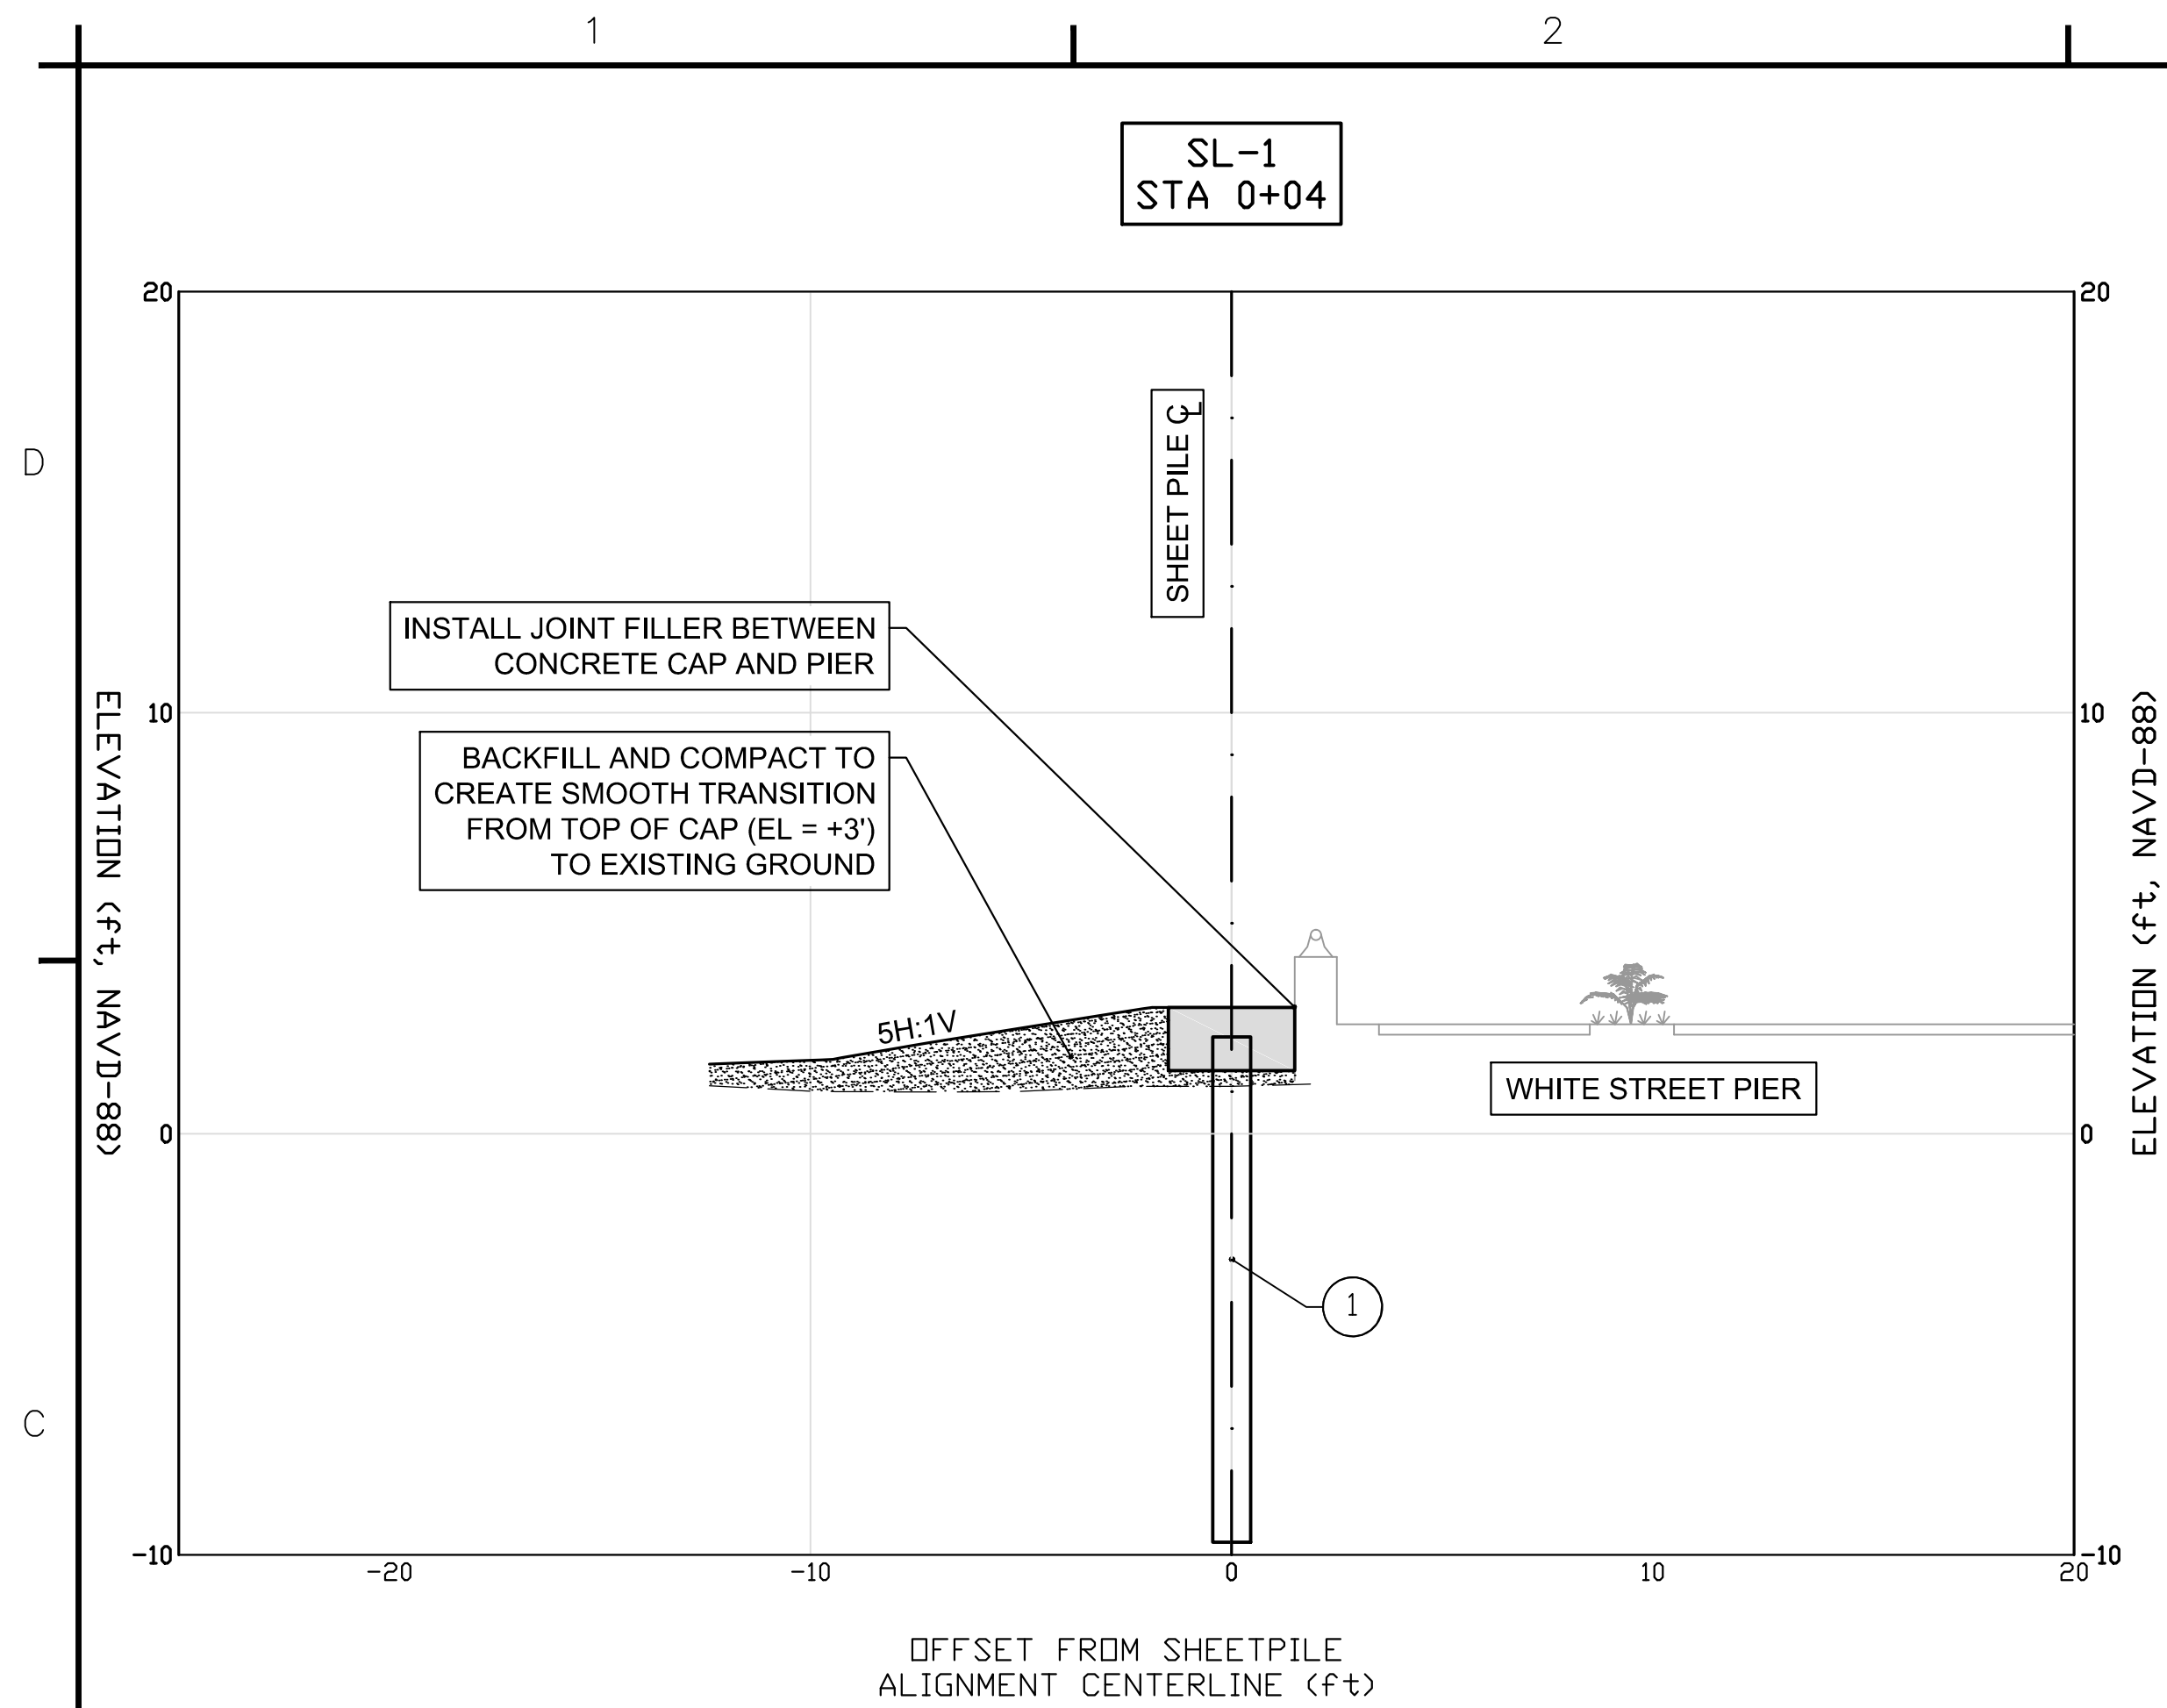

LEGEND:

1 INSTALL STEEL SHEETPILE WITH CONCRETE CAP (1/501)

2 INSTALL CONCRETE SIDEWALK (1/502)

3 INSTALL POST & ROPE FENCE (4/502)

4 INSTALL CONCRETE STEPS WITH LANDING PAD (5/502) (1/503)

5 INSTALL COVERED PAVILION (-/504)

6 INSTALL HANDRAIL (2/502)

LEGEND CONT'D:


HARD SURFACE (CONCRETE)

EXCAVATION

FILL

EXISTING TOPOGRAPHY

PROPOSED GRADE

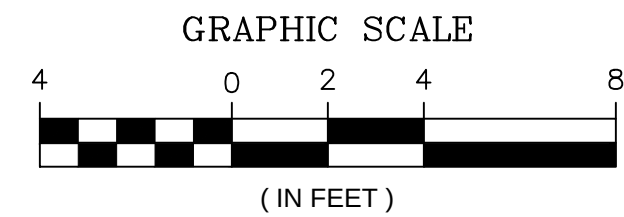

FOR BID PURPOSES ONLY - NOT FOR CONSTRUCTION



MICHAEL R. BARNETT, PE
FL LIC. # 44625

Mark	Description	Date	Appr.
0	ISSUED FOR BID	12/7/17	MB

Designed By:
M. BARNETT

Drawn By:
M. BARNETT

Checked By:
R. CZAPINSKI

Reviewed By:
S. McGAHEE

Design file no:
MWB_C-112_BURBANK_PAL_171779W

Scale:
AS SHOWN



TETRA TECH INC.
759 SOUTH FEDERAL HWY
SUITE 314
MIAMI, FL 33134
TEL: (772) 781-3400
FAX: (772) 781-3411

CERTIFICATE OF AUTHORIZATION
NO. 2459

CITY OF KEY WEST
REST BEACH SEAWALL
SECTIONS
KEY WEST, MONROE COUNTY, FL




Sheet Reference:
C-301
Sheet 18 of 24

D

C

B

A

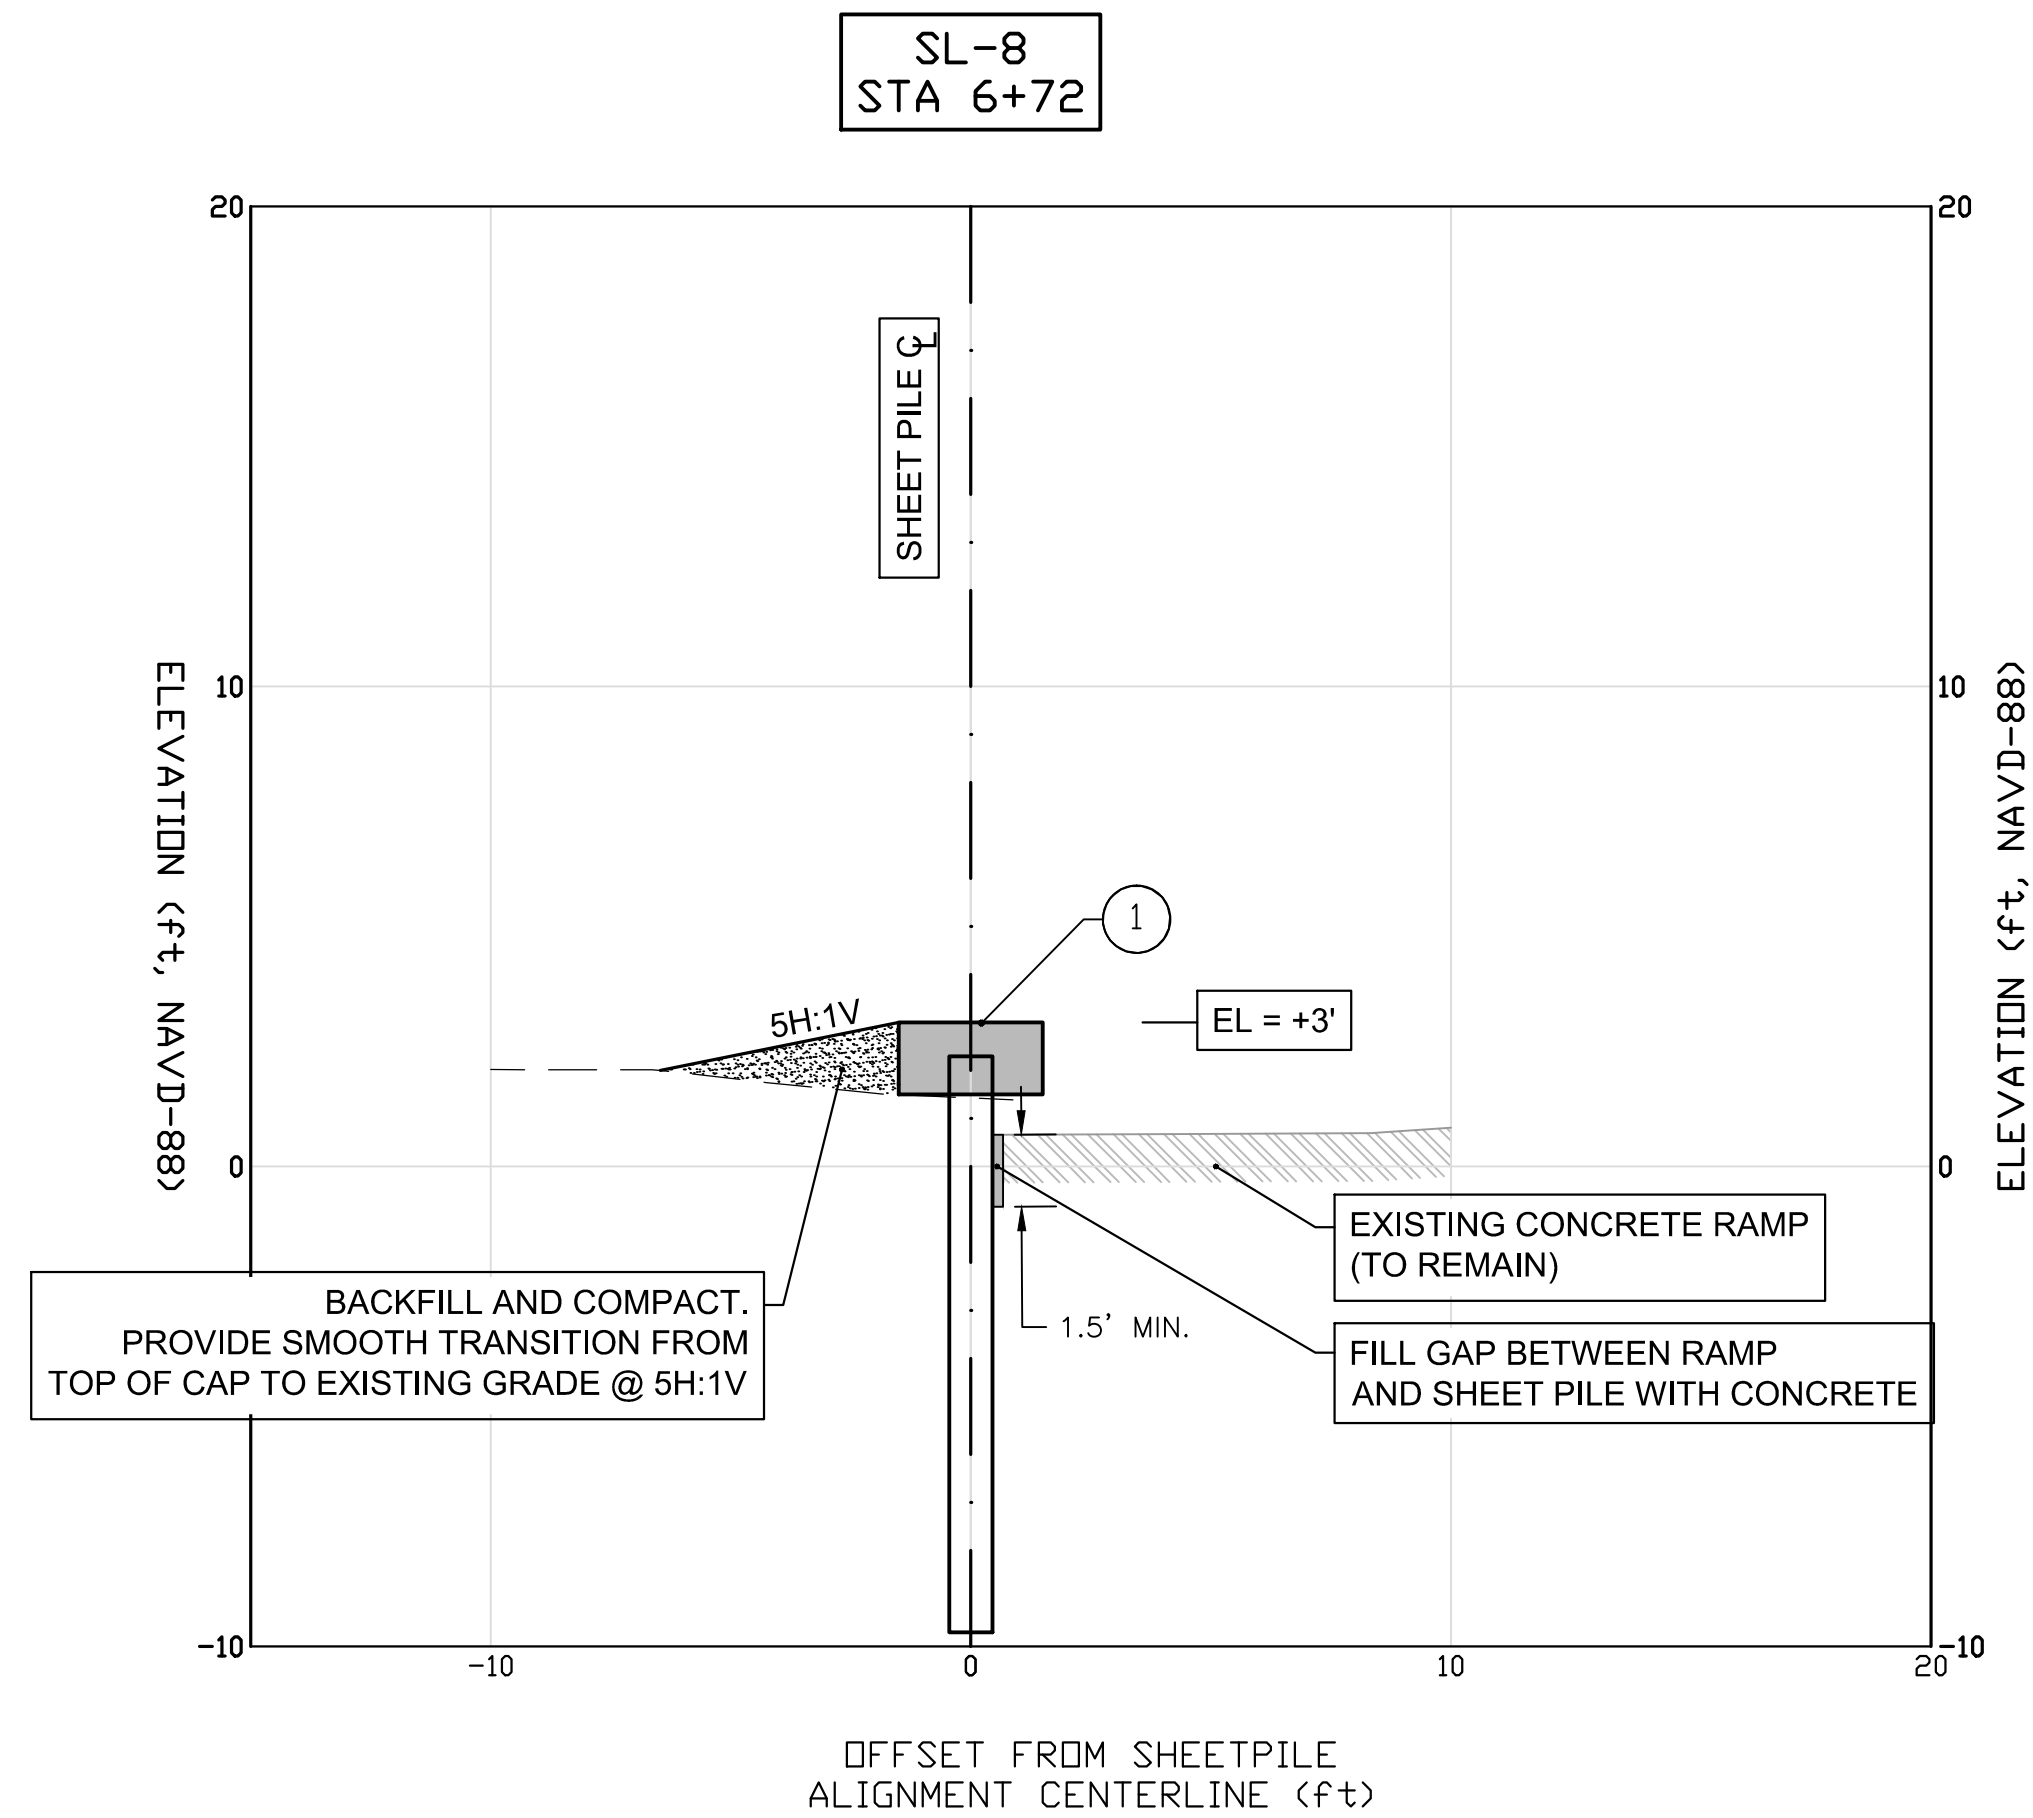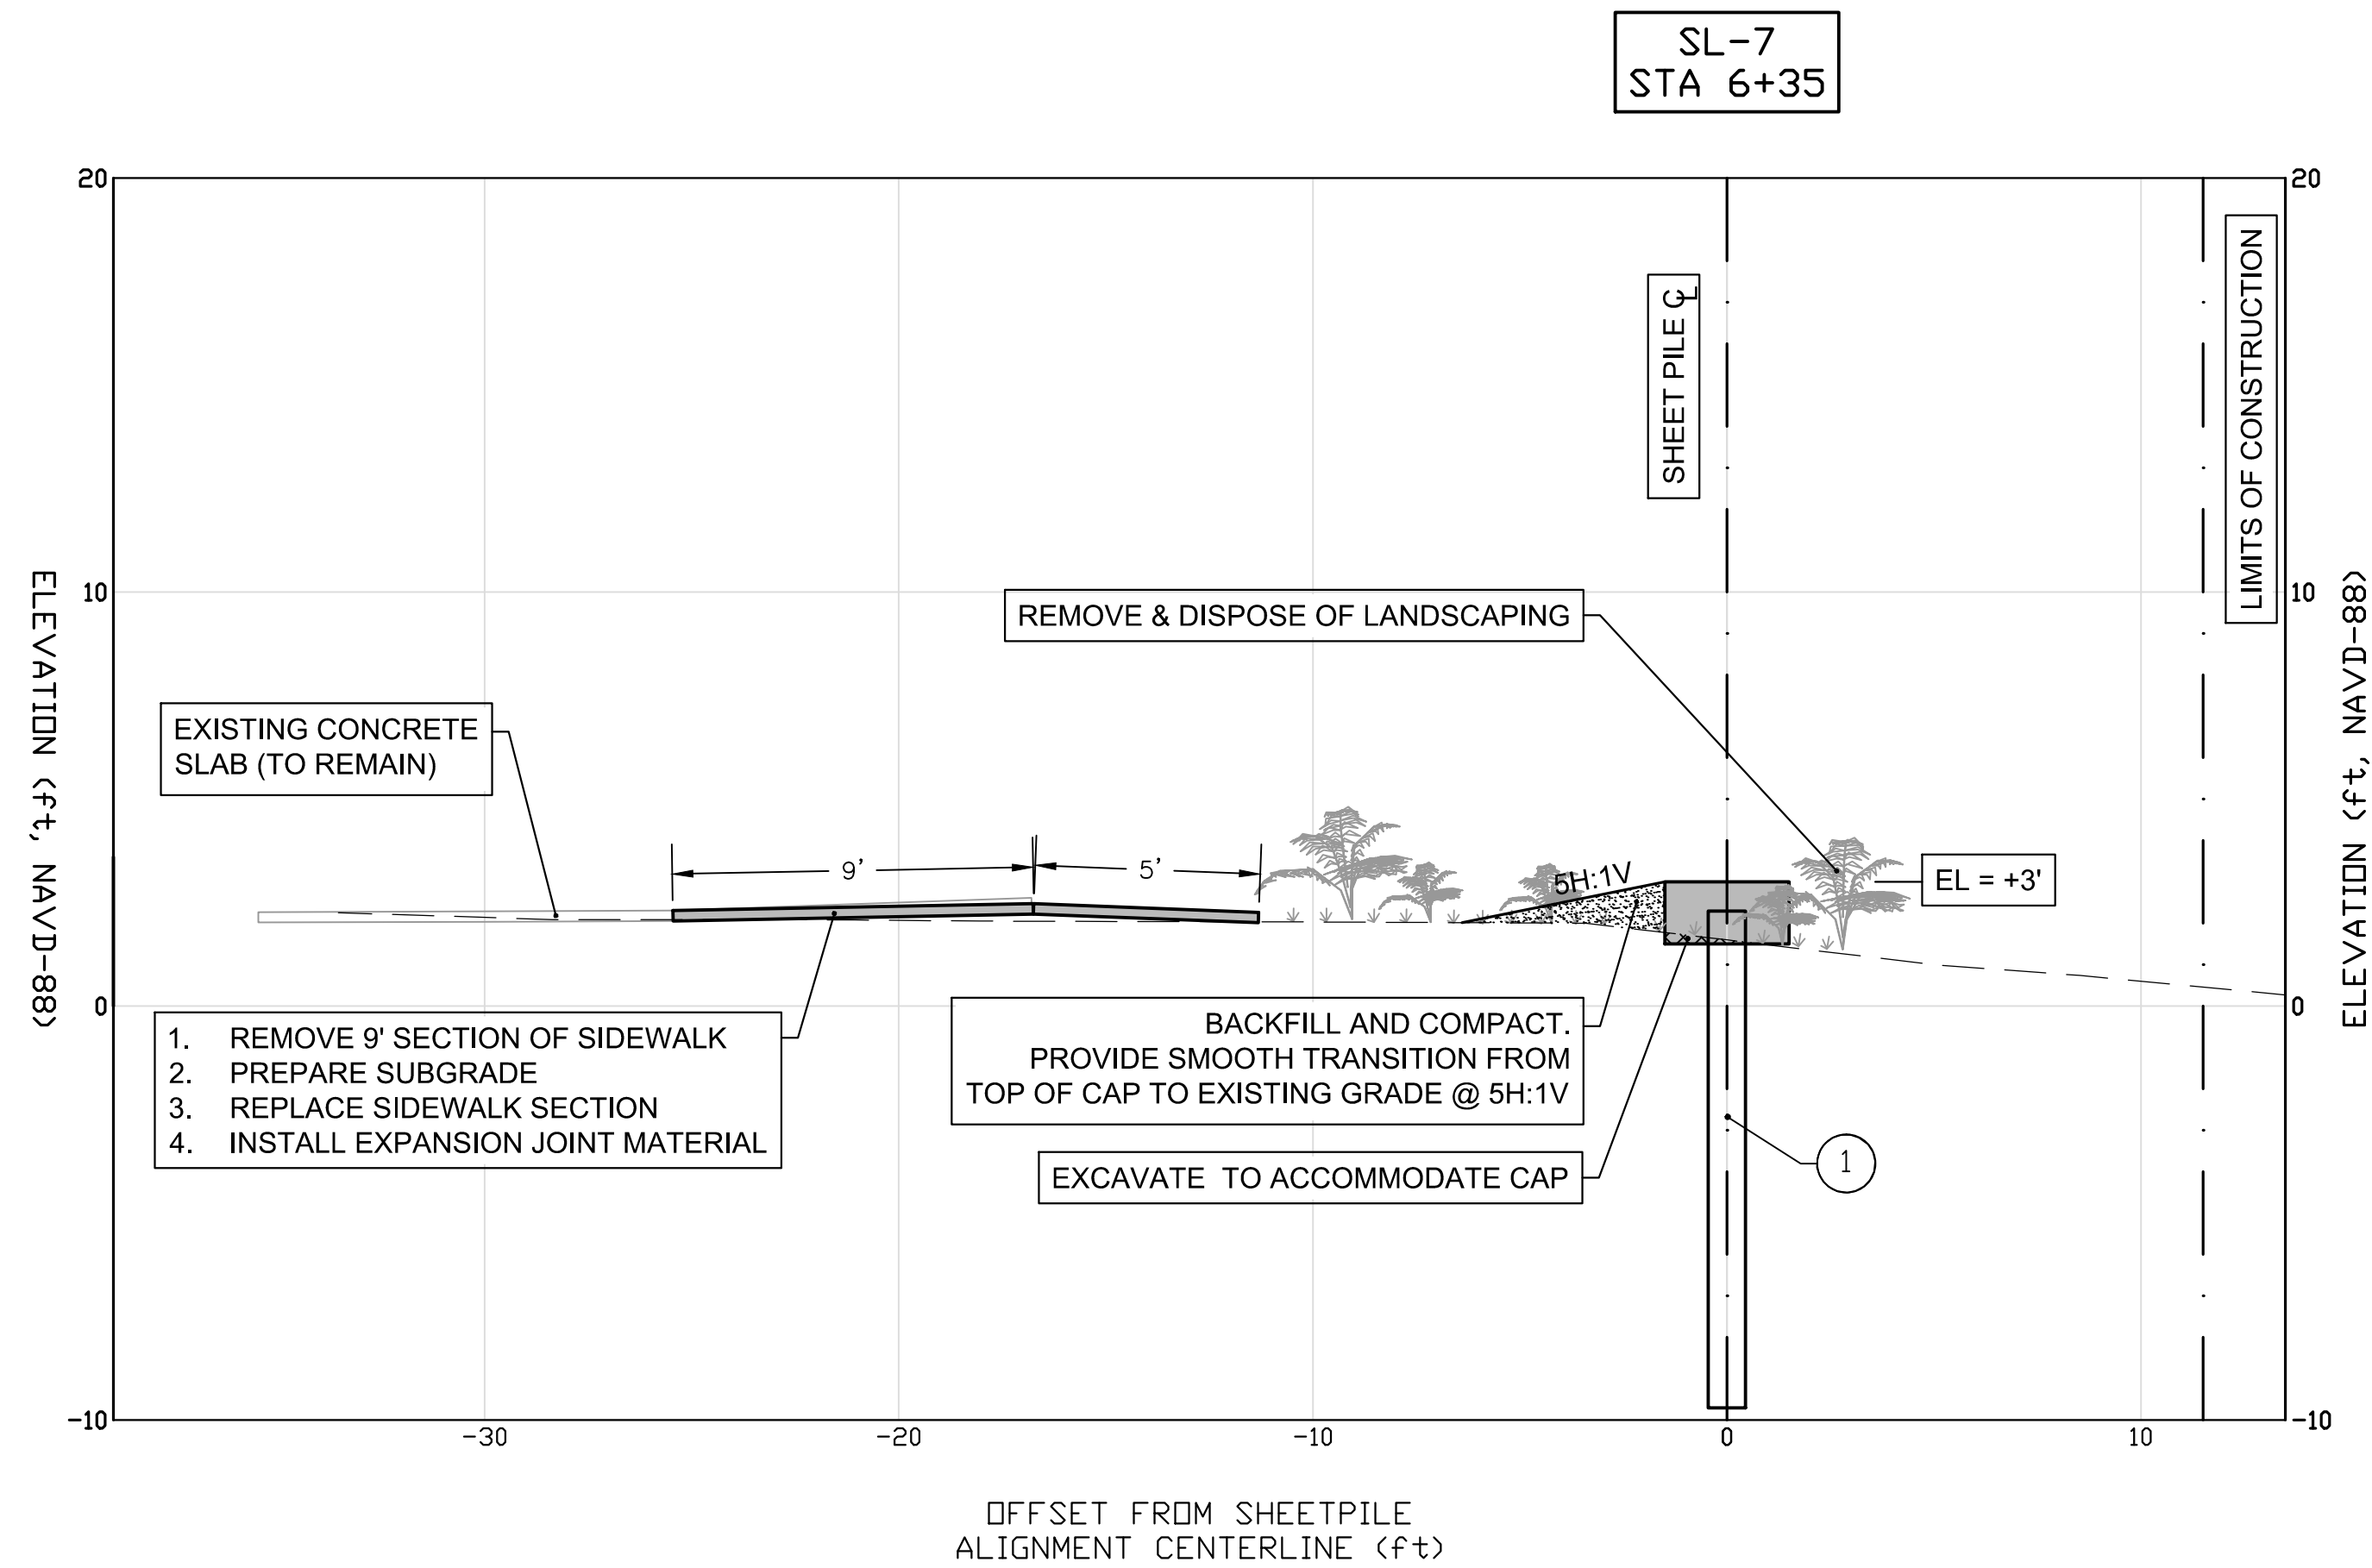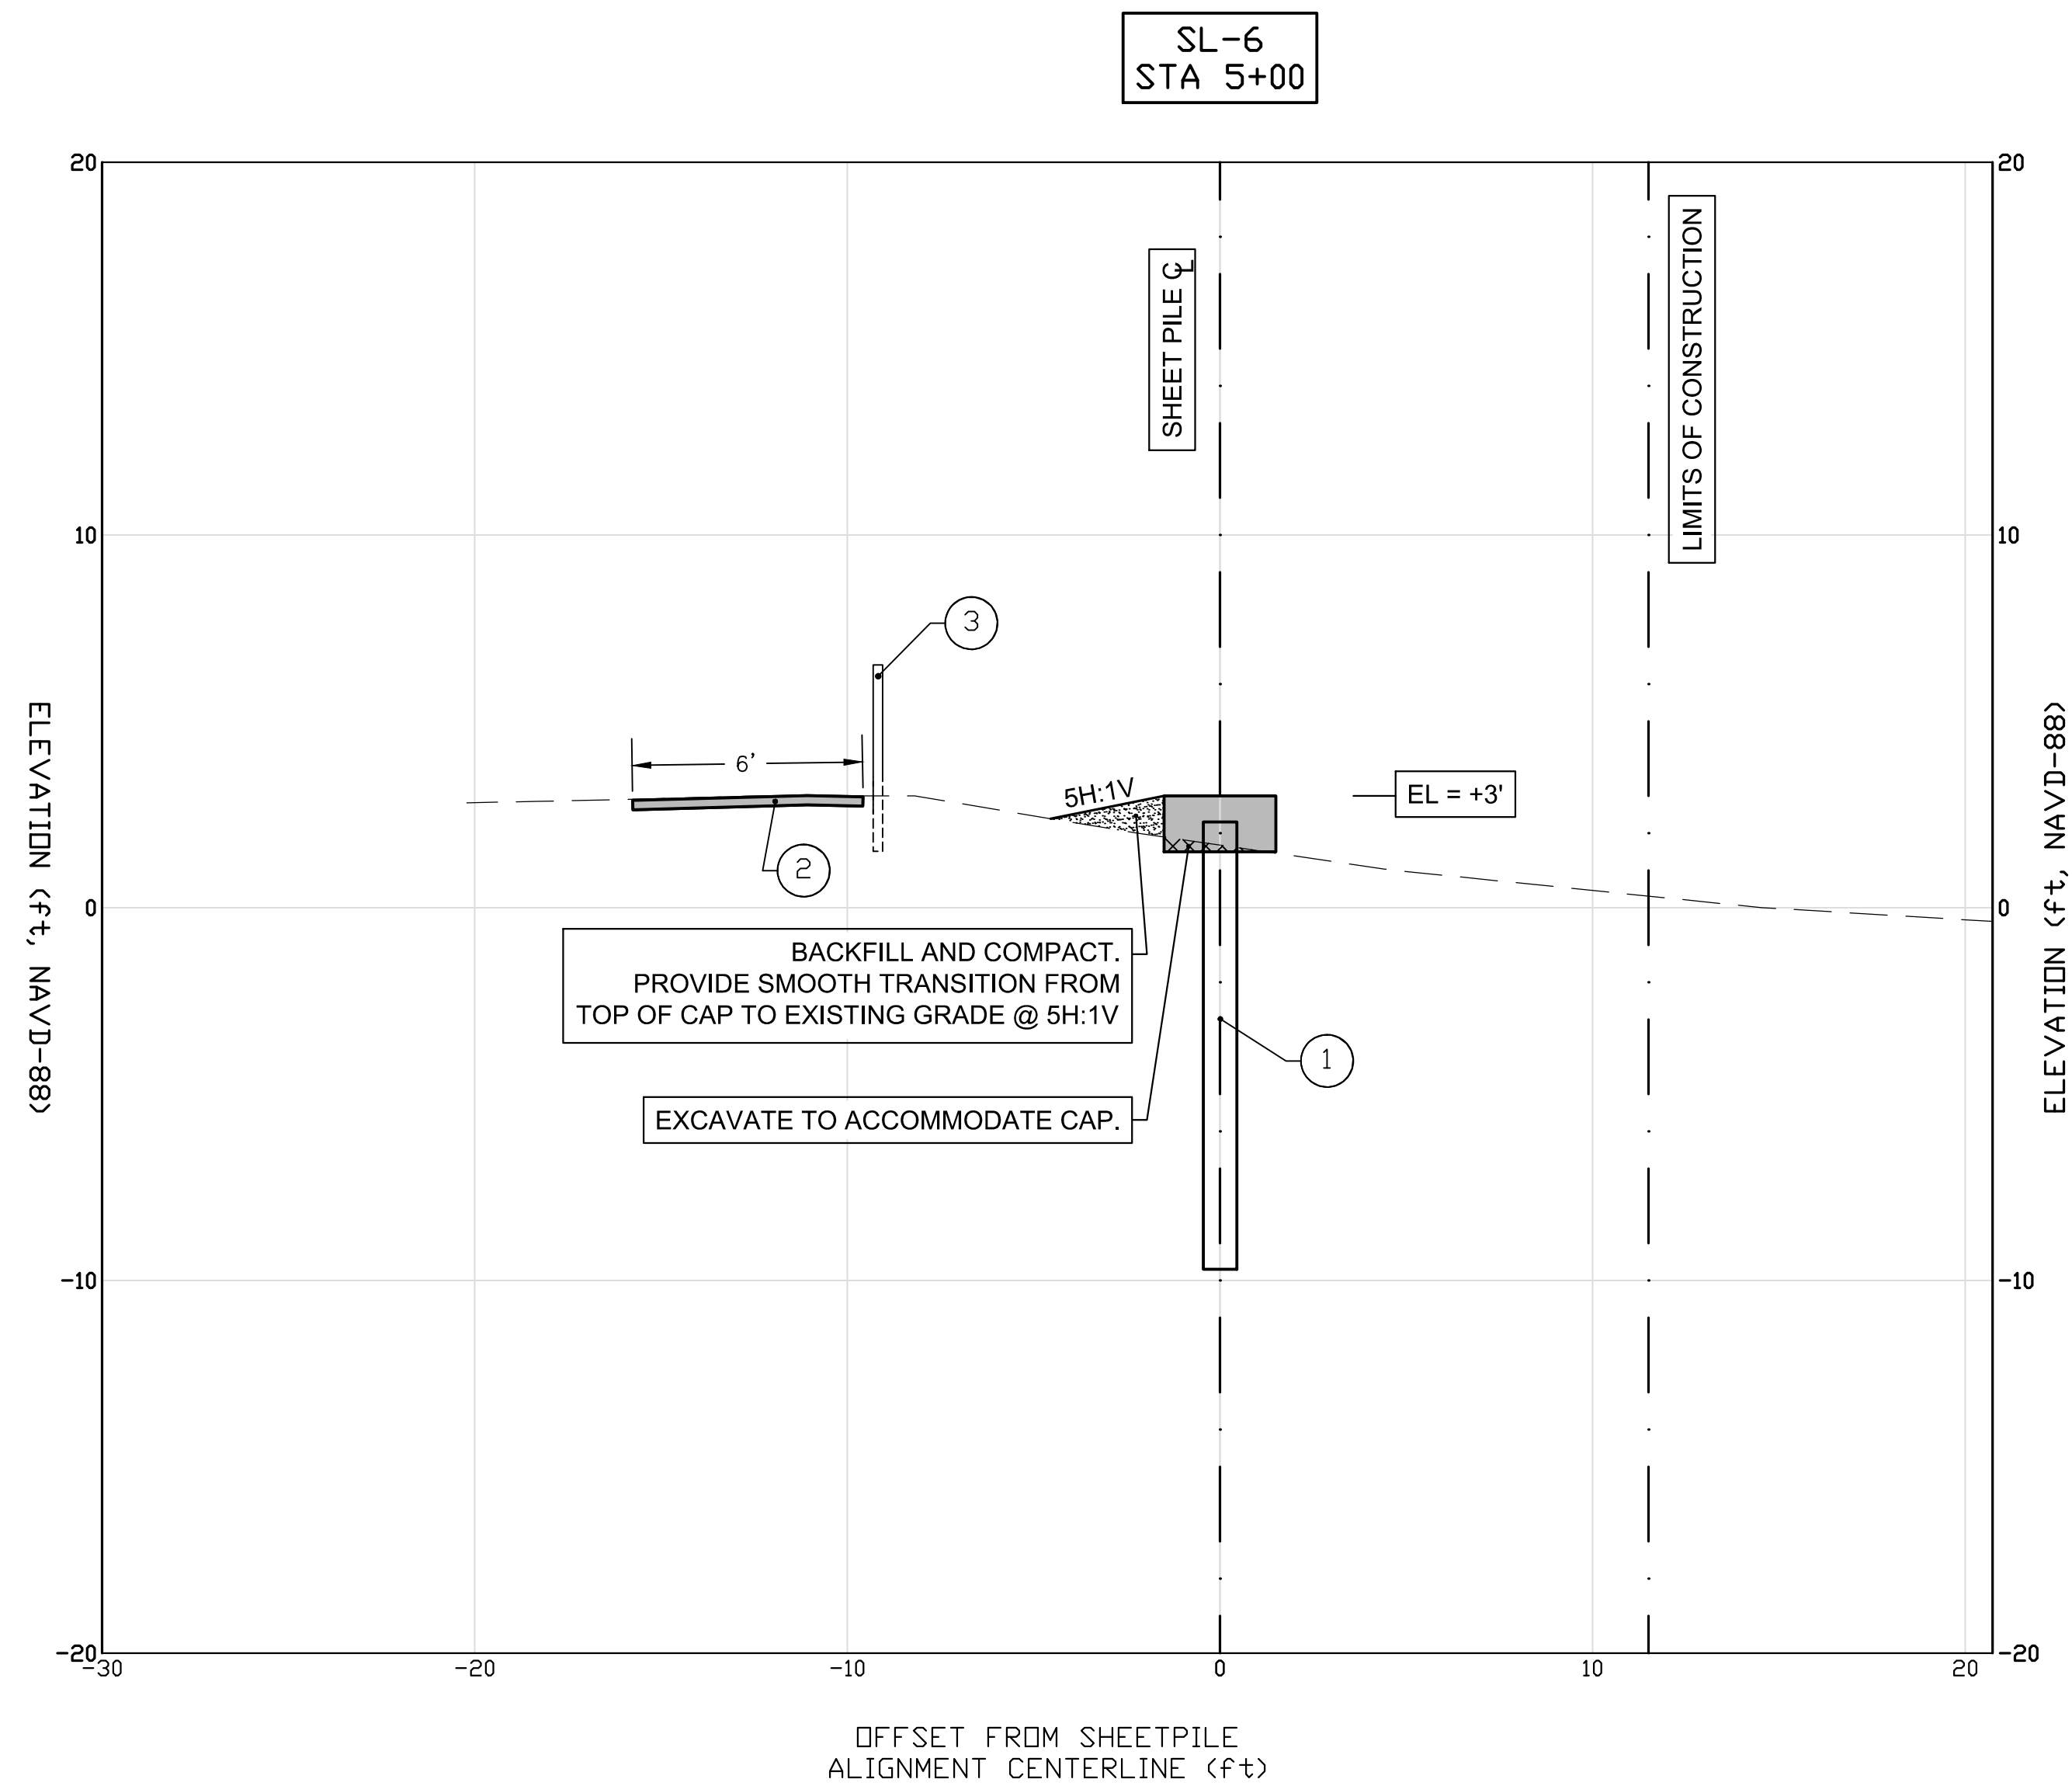


LEGEND:

- 1 INSTALL STEEL SHEETPILE WITH CONCRETE CAP
- 2 INSTALL CONCRETE SIDEWALK
- 3 INSTALL POST & ROPE FENCE
- 4 INSTALL CONCRETE STEPS WITH LANDING PAD
- 5 INSTALL COVERED PAVILION
- 6 INSTALL HANDRAIL

LEGEND CONT'D:

- HARD SURFACE (CONCRETE)
- EXCAVATION
- FILL
- EXISTING TOPOGRAPHY
- PROPOSED GRADE

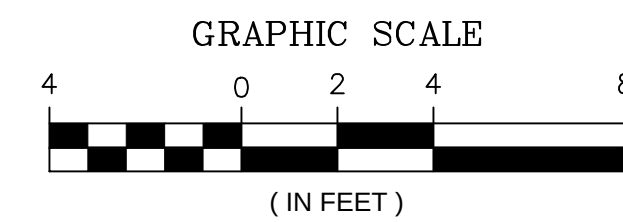

FOR BID PURPOSES ONLY - NOT FOR CONSTRUCTION






MICHAEL R. BARNETT, PE
FL LIC. # 44625

Designed By:
M. BARNETT
Drawn By:
R. CZAPINSKI
Reviewed By:
S. McGAHEE
Design file no:
WMB-C-112-BUILDING PLAN 171779W
Scale:
AS SHOWN

TETRA TECH INC.
759 SOUTH FEDERAL HWY
SUITE 314
CORAL GABLES, FL 33134
TEL: (772) 781-3400
FAX: (772) 781-3411
CERTIFICATE OF AUTHORIZATION
NO. 2429

CITY OF KEY WEST
REST BEACH SEAWALL
SECTIONS
KEY WEST, MONROE COUNTY, FL

Sheet Reference:
C-303
Sheet 20 of 24

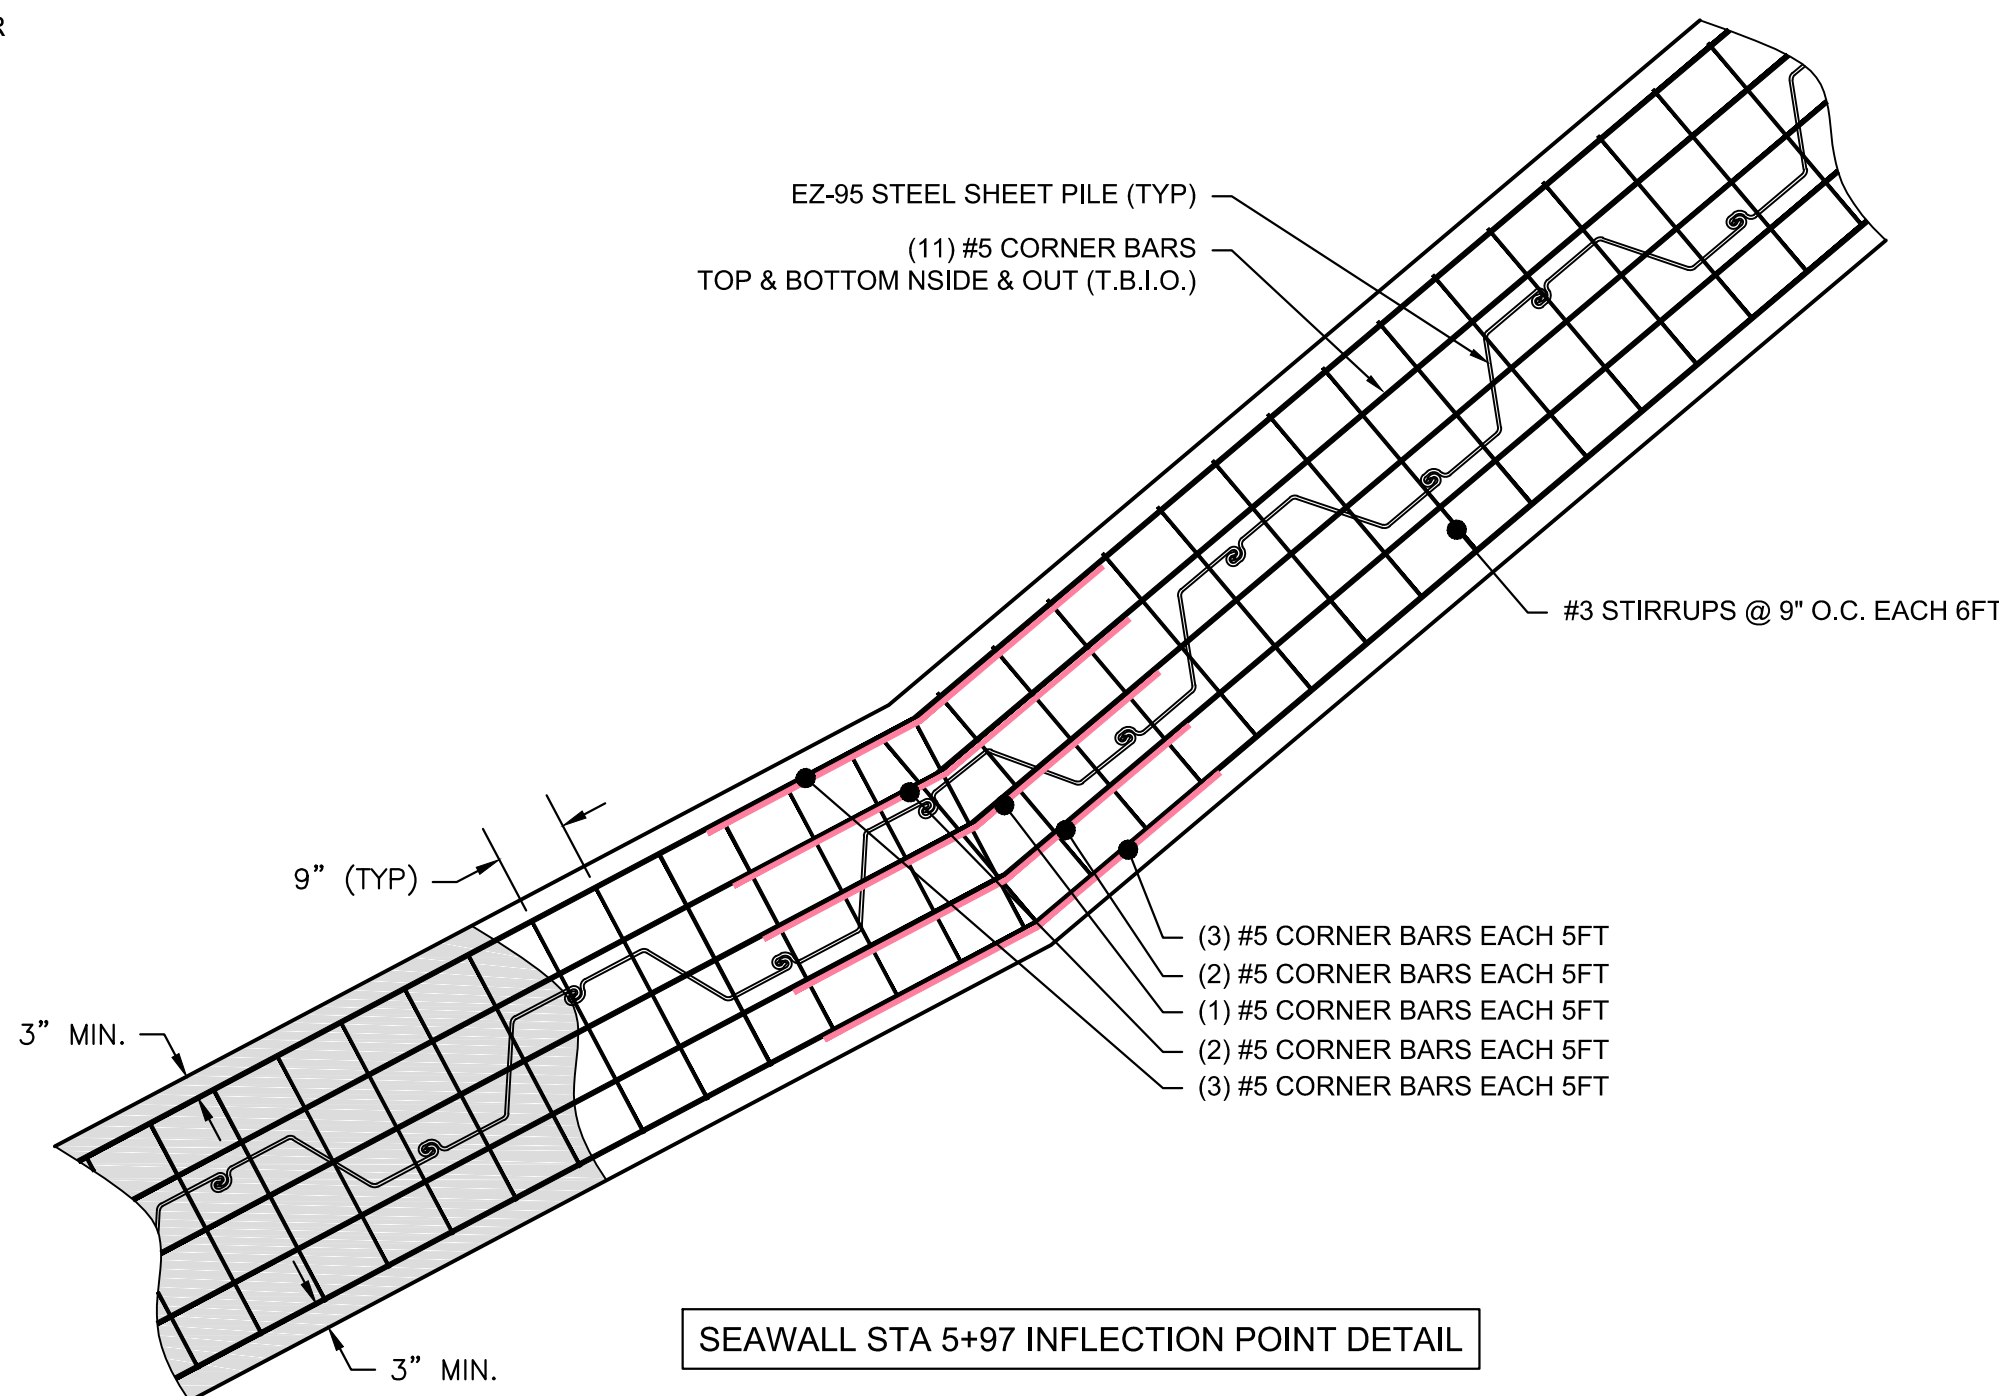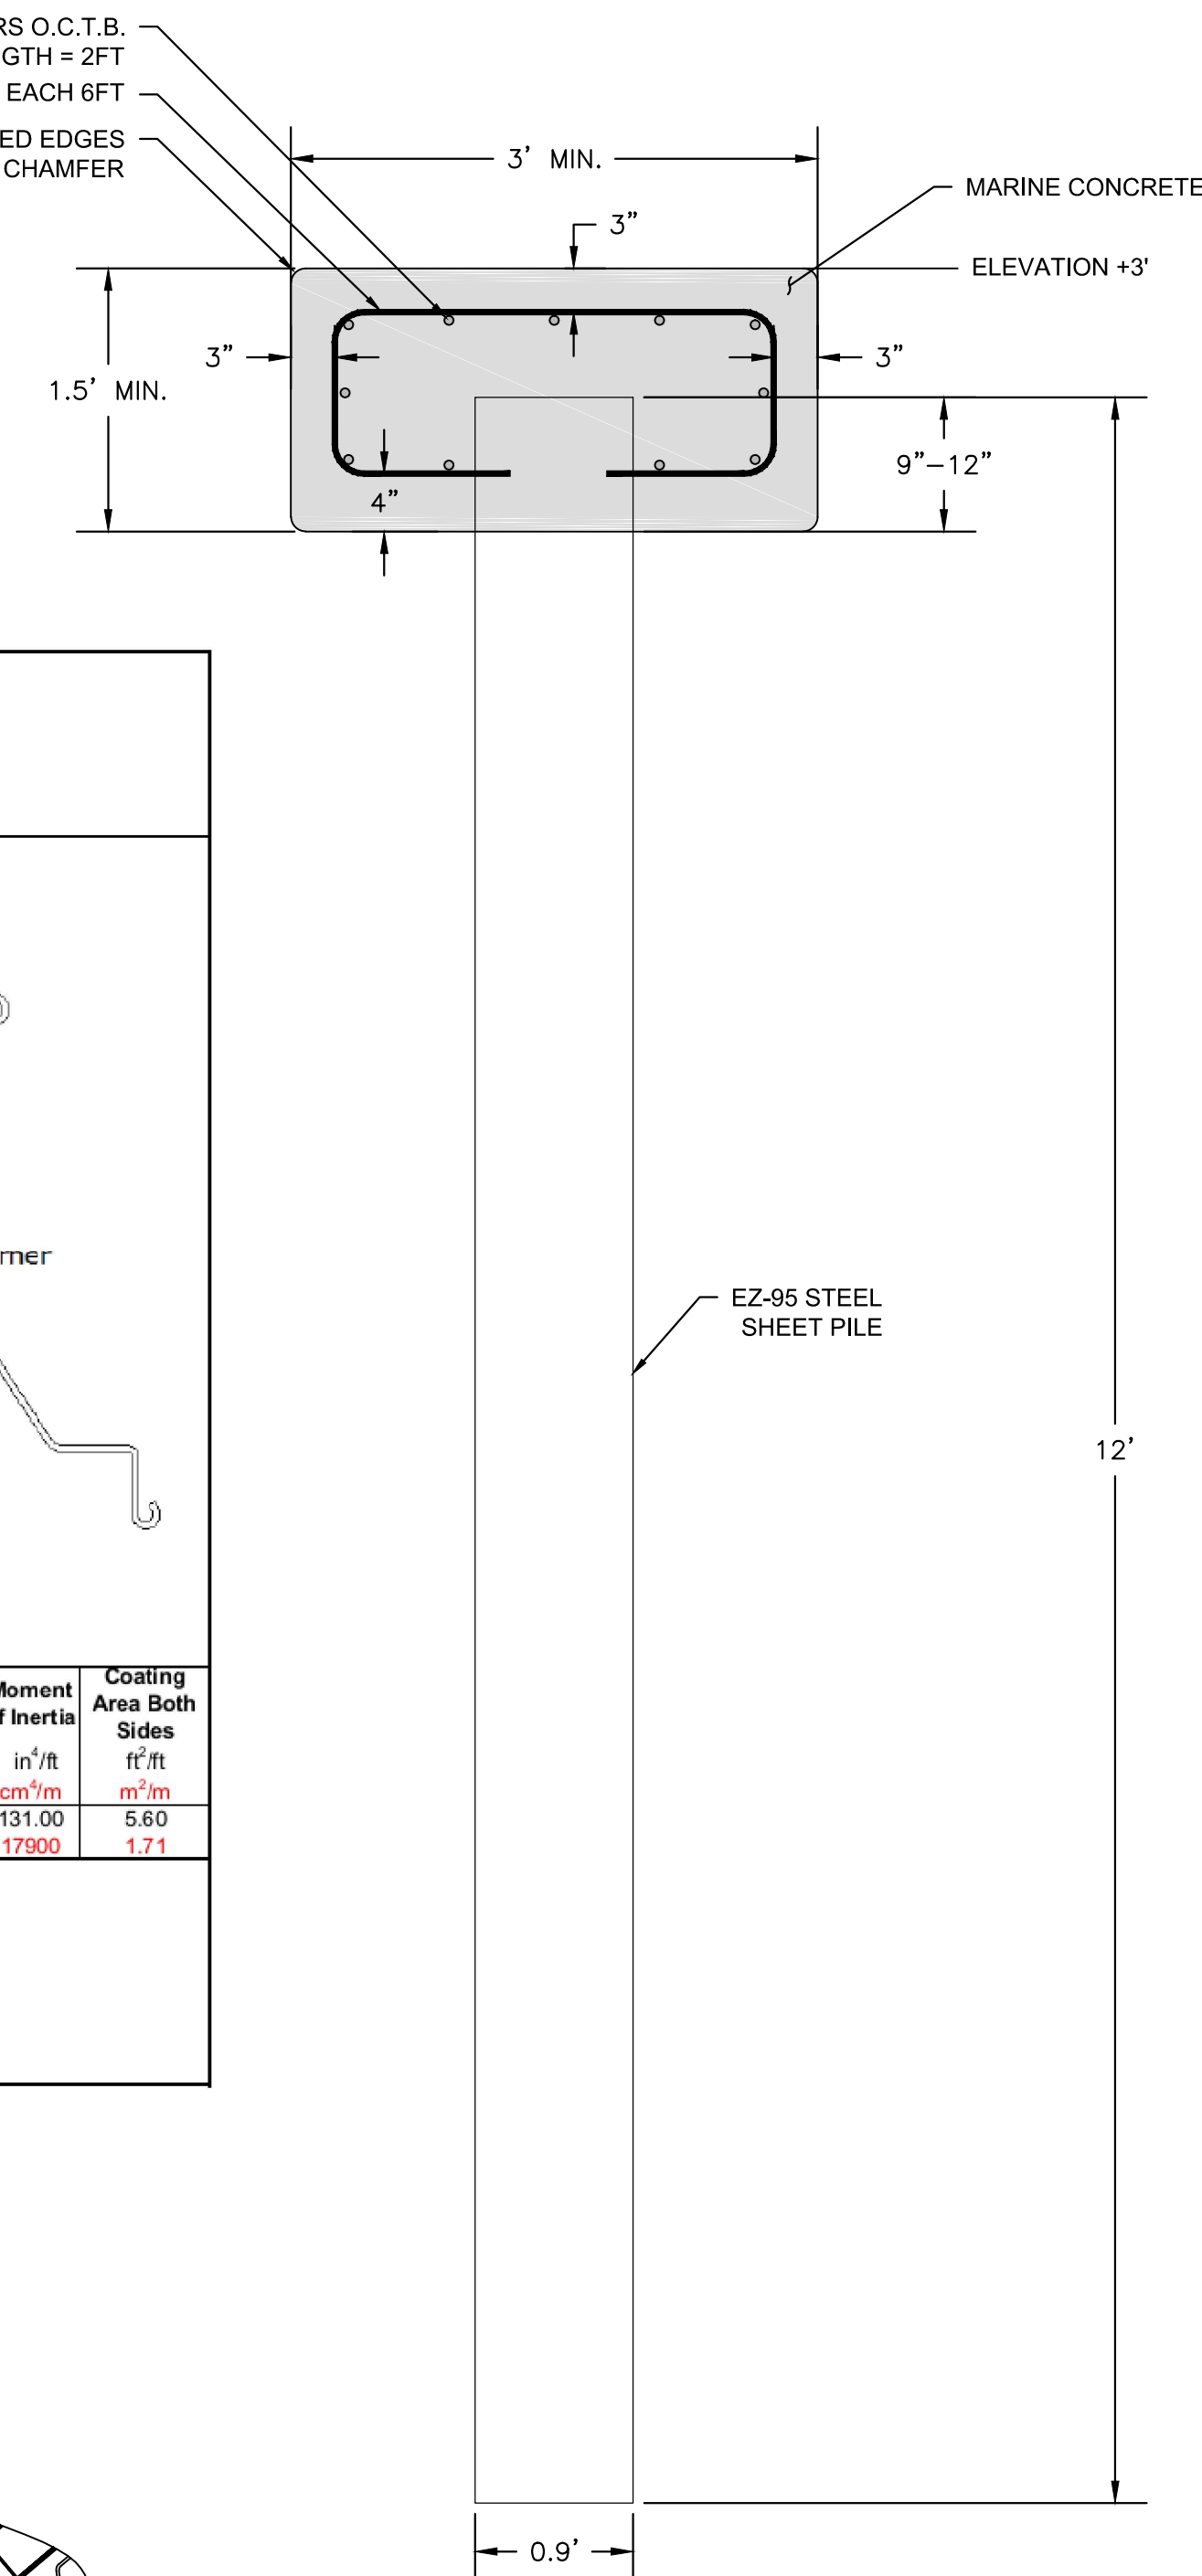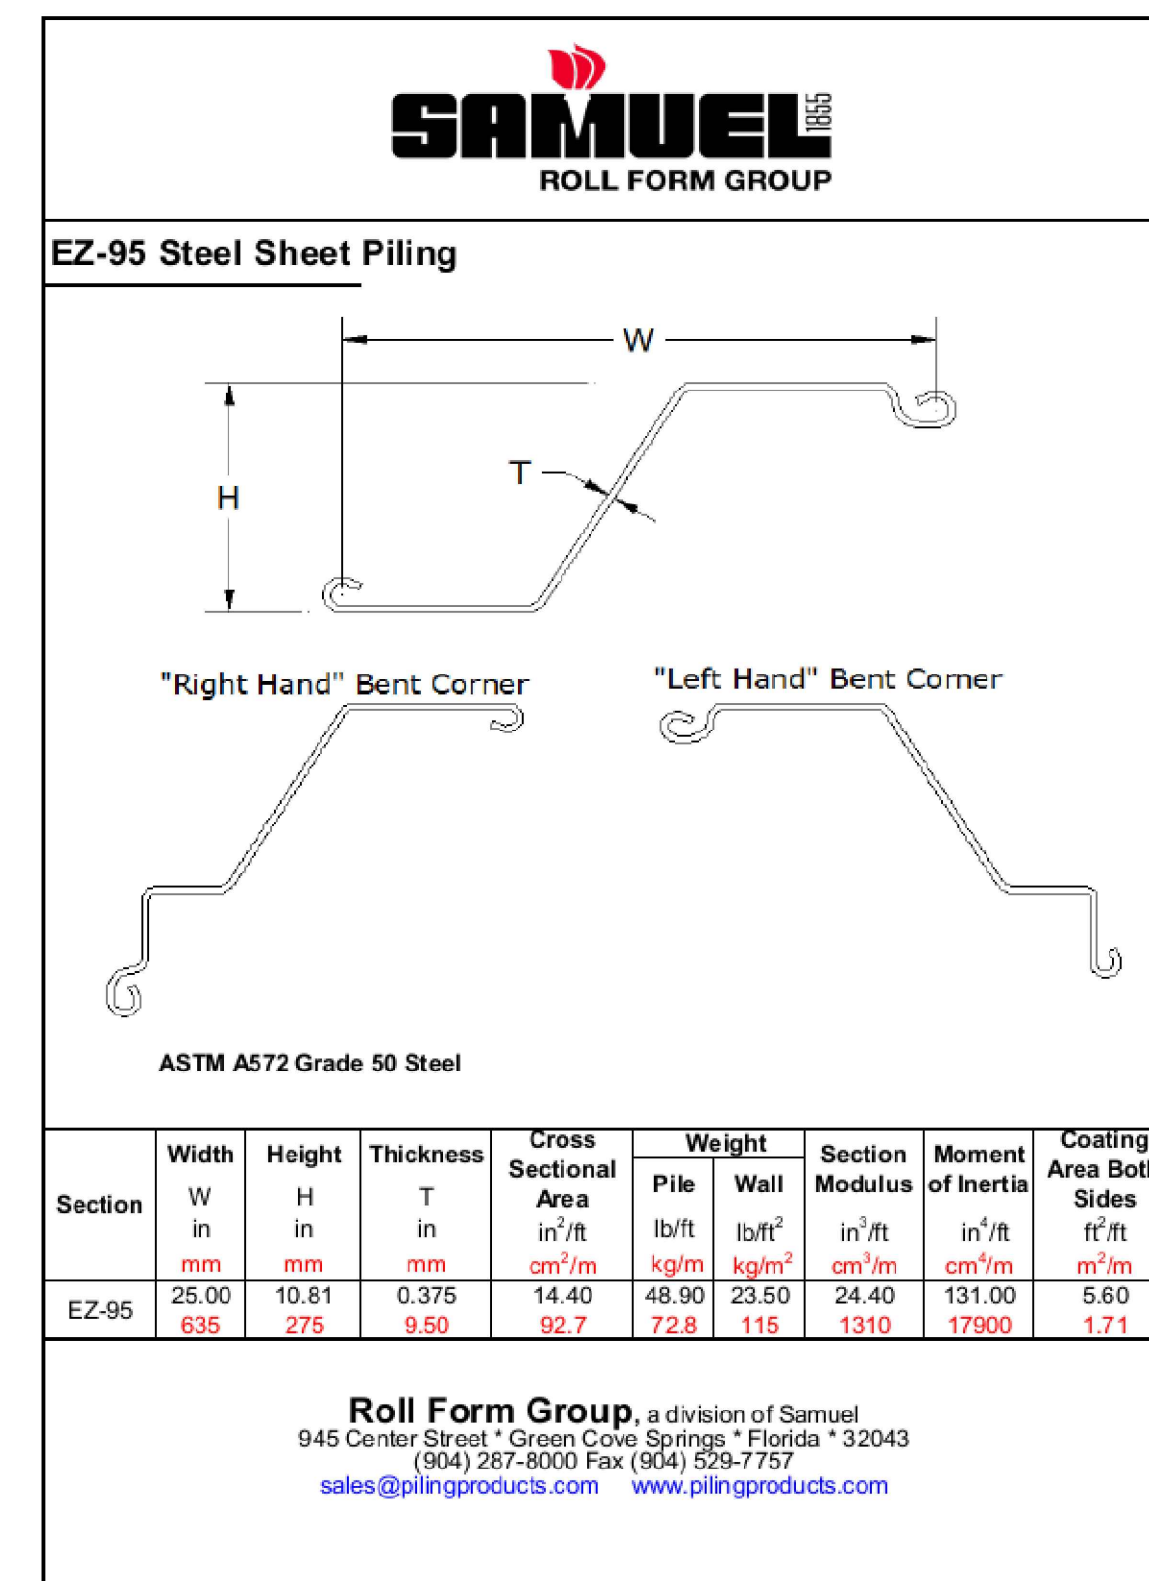

NOTES:

1. CONCRETE CAP SHALL MEET SPECIFICATION SECTION 03 31 01 MARINE CONCRETE.
2. ALL REINFORCING BARS SHALL COMPLY WITH ASTM A615/A615M GRADE 60 AND HAVE AT LEAST 3 INCHES OF CONCRETE COVER.
3. MINIMUM LAP SPLICE FOR #5 REINFORCING BARS IS 2FT.
4. #5 CORNER BARS ARE REQUIRED FOR INFLECTION POINTS LOCATED AT STA 0+53 & 4+27. SEE STA 5+97 INFLECTION POINT DETAIL FOR TYPICAL LAYOUT.

FOR BID PURPOSES ONLY - NOT FOR CONSTRUCTION



MICHAEL R. BARNETT, PE
FL LIC. # 44625

Designed by: M. BARNETT					
Drawn By: J. DAVIS					
Checked By: R. CZAPANSKI					
Reviewed By: S. McGAHEE					
Design title (not to scale): CLASHING PALM 11/17/77					
Scale:	0	ISSUED FOR BID			
AS SHOWN	Mark	Description			
					10/7/17
					US
					DATE


TETRA TECH INC.
7559 SOUTH FEDERAL HWY
SUITE 314
STUART, FL 34994-2936
TEL: (772) 781-3400
FAX: (772) 781-3411

CITY OF KEY WEST
WEST BEACH SEAWALL

DETAILS



KEY WEST, MONROE COUNTY, FL

Sheet Reference
C-501
Sheet 21 of 24

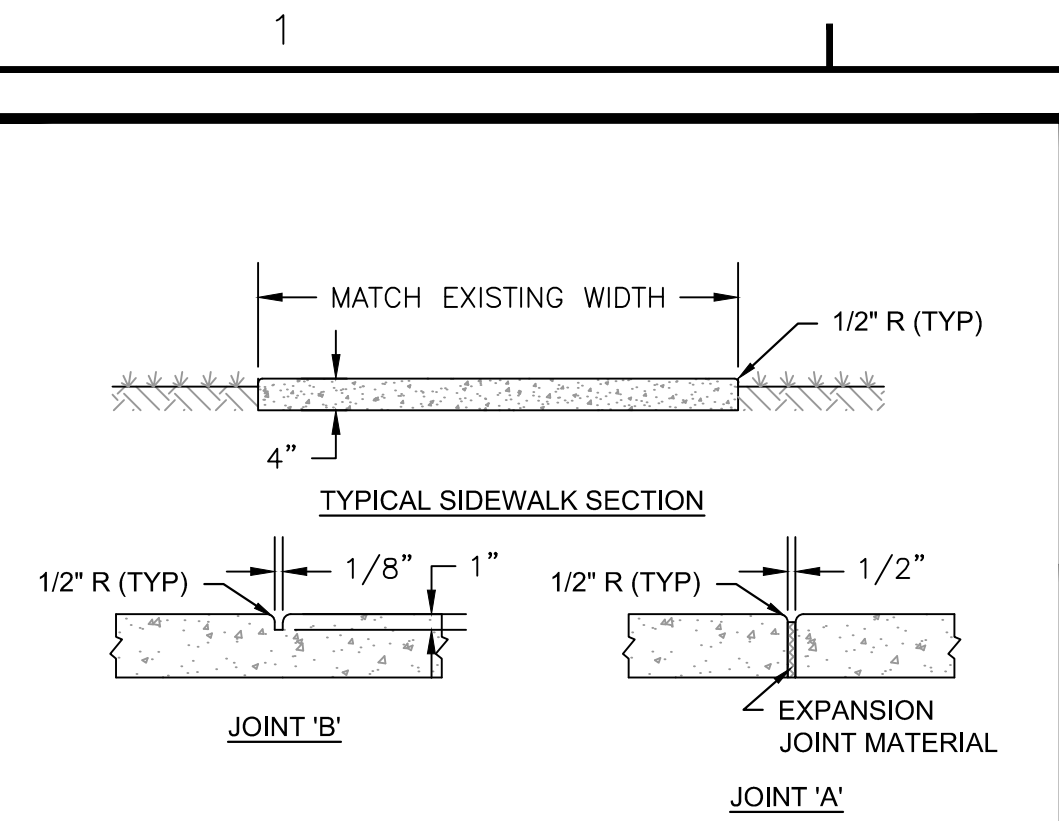

- NOTES:**
1. SIDEWALKS SHALL BE A MINIMUM OF 4" IN THICKNESS AND CONSTRUCTED IN ACCORDANCE WITH FDOT SPECIFICATION SECTION 522.
 2. CONCRETE SHALL MEET FDOT SPECIFICATION SECTION 347.
 3. SIDEWALK SLOPES SHALL NOT EXCEED 5% RUNNING SLOPE OR 2% CROSS SLOPE.
 4. PROVIDE JOINT 'A' WHERE SIDEWALKS ABUT STRUCTURES AND JOINT 'B' AT AN INTERVAL EQUAL TO THE SIDEWALK'S WIDTH.
 5. NO PATCHING OF SIDEWALKS BETWEEN EXISTING JOINTS. CONTRACTOR SHALL FULLY REPLACE SIDEWALK FROM JOINT TO JOINT.







1

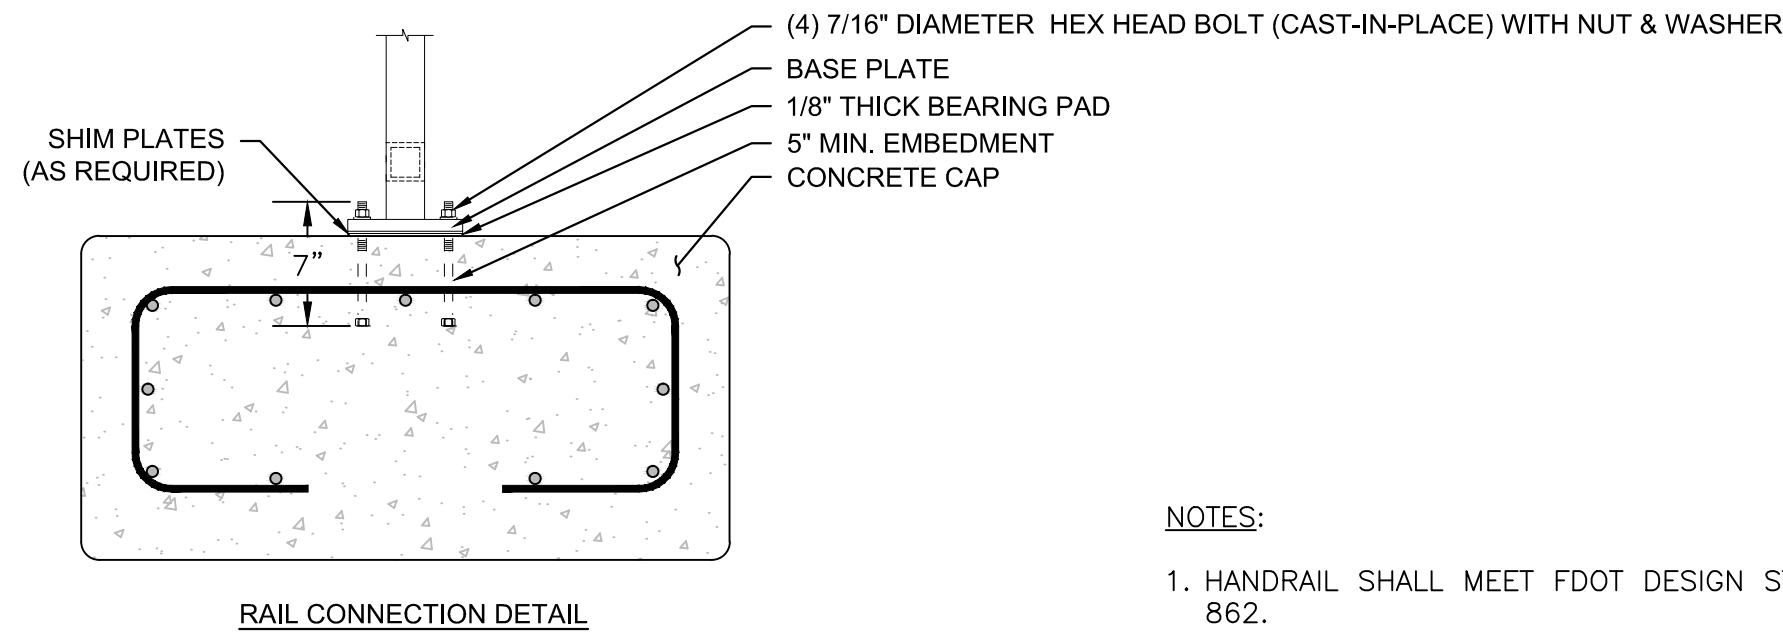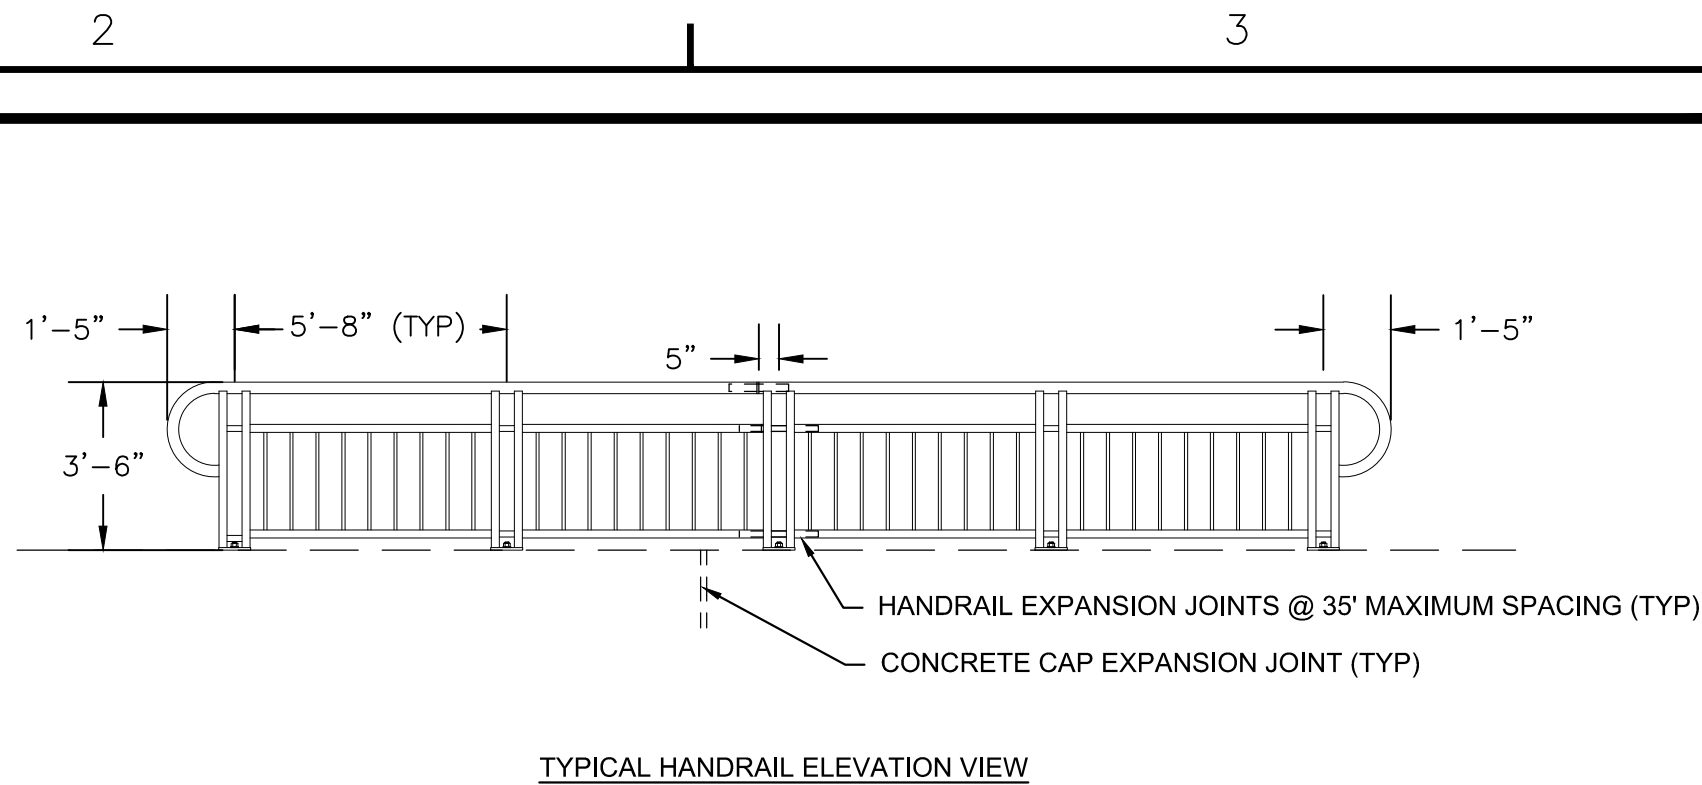

2

ALUMINUM HANDRAIL


- NOTES:**
1. HANDRAIL SHALL MEET FDOT DESIGN STANDARD 862.
 2. RAILING SHALL HAVE TYPE 1 - PICKET INFILL PANELS.
 3. PROVIDE HANDRAIL EXPANSION JOINTS AT A MAXIMUM SPACING OF 35'.
 4. ALL FASTENERS SHALL BE GALVANIZED STEEL AND COATED IN ACCORDANCE WITH FDOT SPECIFICATION SECTION 962.

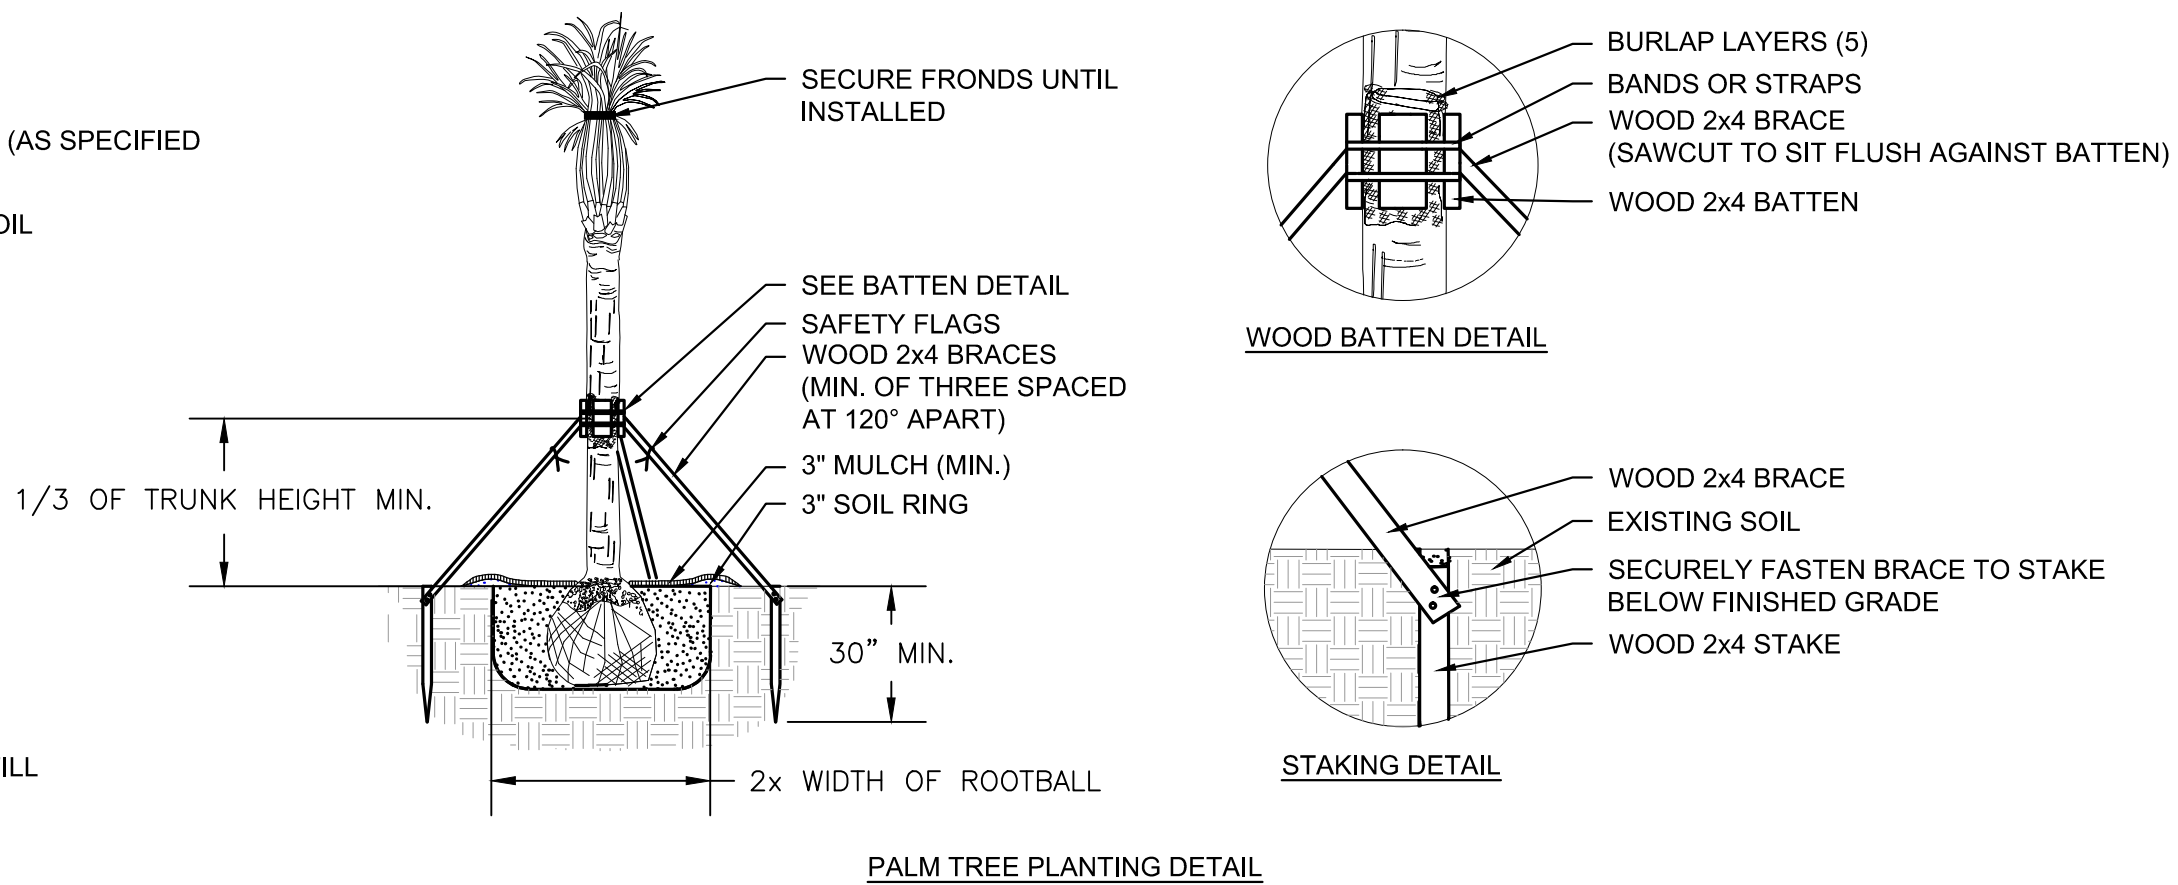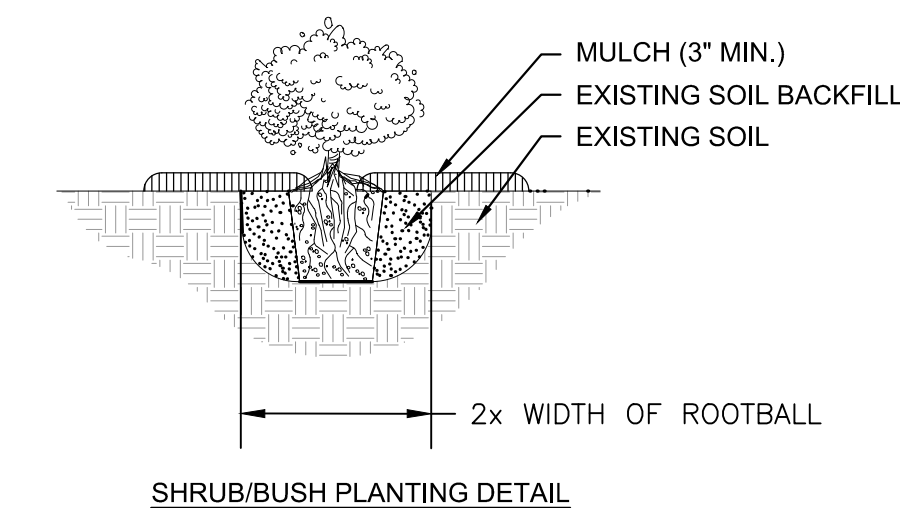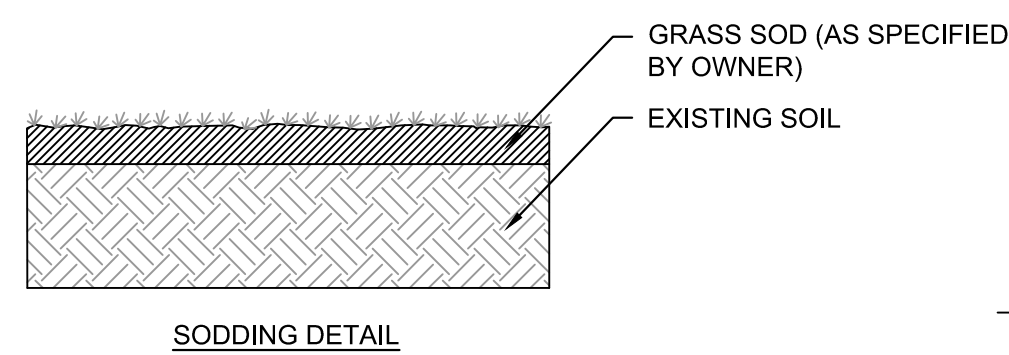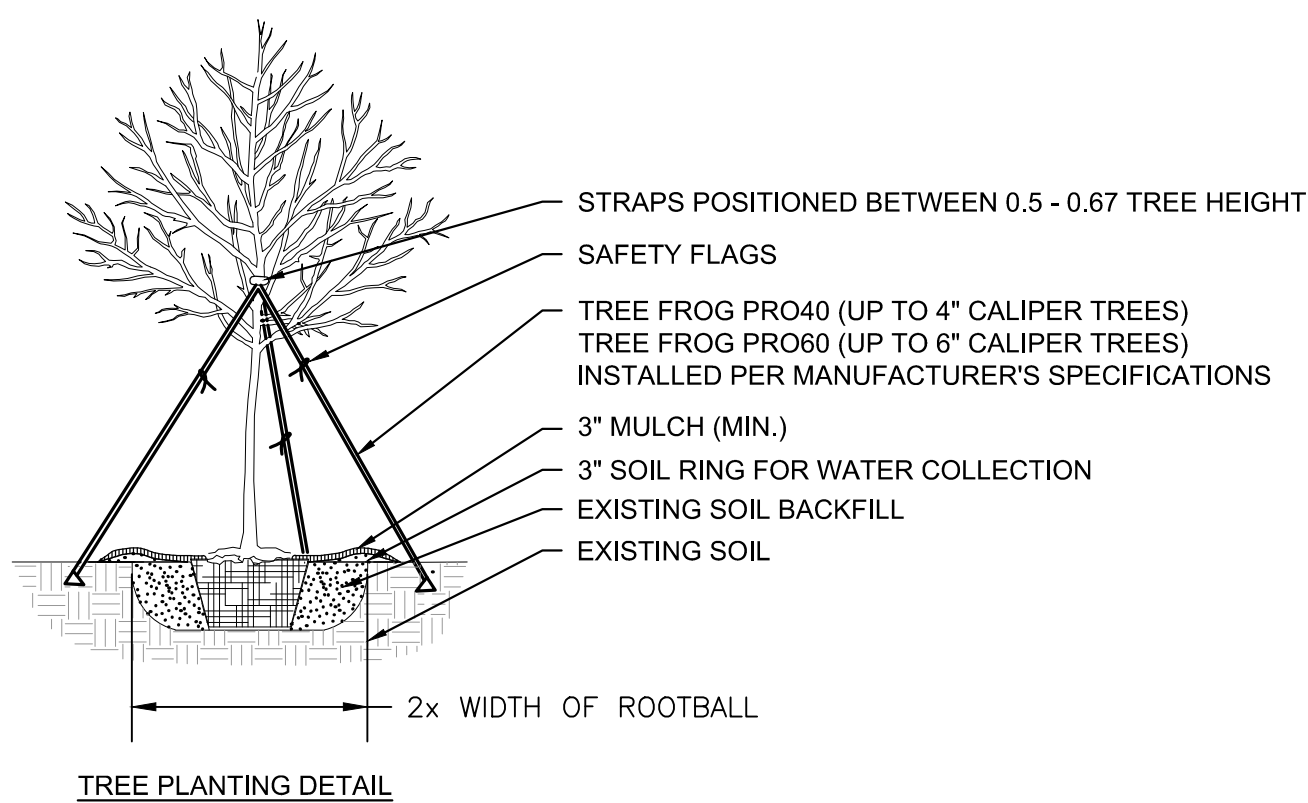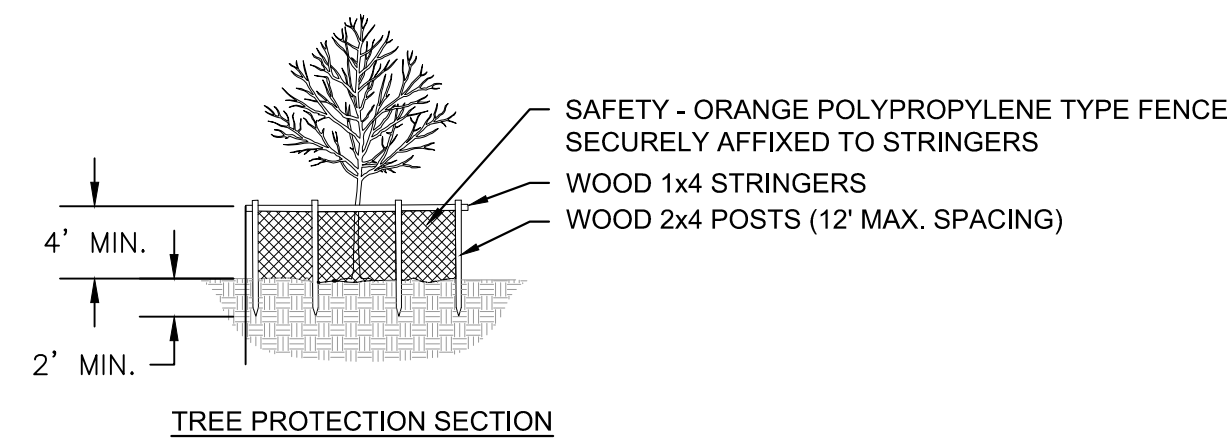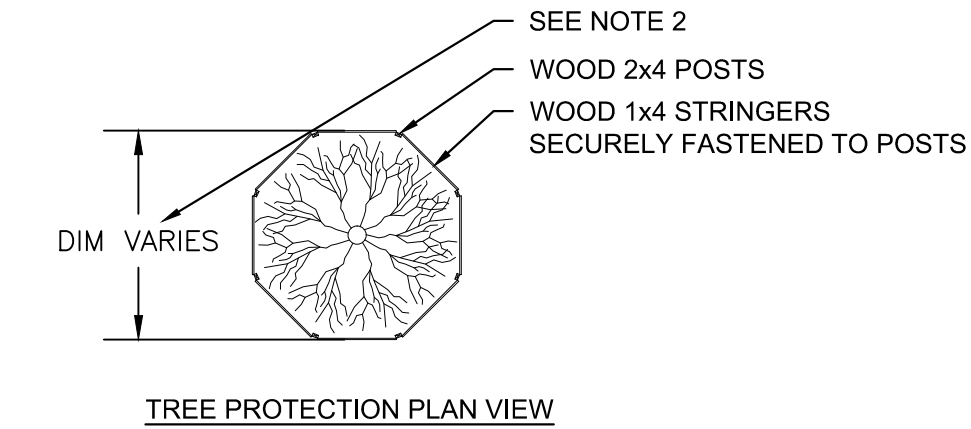

- NOTES:**
1. LANDSCAPING SHALL BE INSTALLED TO MEET FDOT DESIGN INDEX NO. 533.
 2. TREE PROTECTION BARRICADES SHALL BE LOCATED TO PROTECT A MINIMUM OF 75% OF THE CRITICAL PROTECTION ZONE. CRITICAL PROTECTION ZONE IS DEFINED AS THE AREA SURROUNDING A TREE WITHIN A CIRCLE DESCRIBED BY A RADIUS OF ONE FOOT FOR EACH INCH OF THE TREE TRUNK DIAMETER AT 54" ABOVE FINISHED GRADE. FOR GROUPS OF TREES, PLACE BARRICADES BETWEEN TREES AND CONSTRUCTION ACTIVITY.



3

LANDSCAPING DETAILS

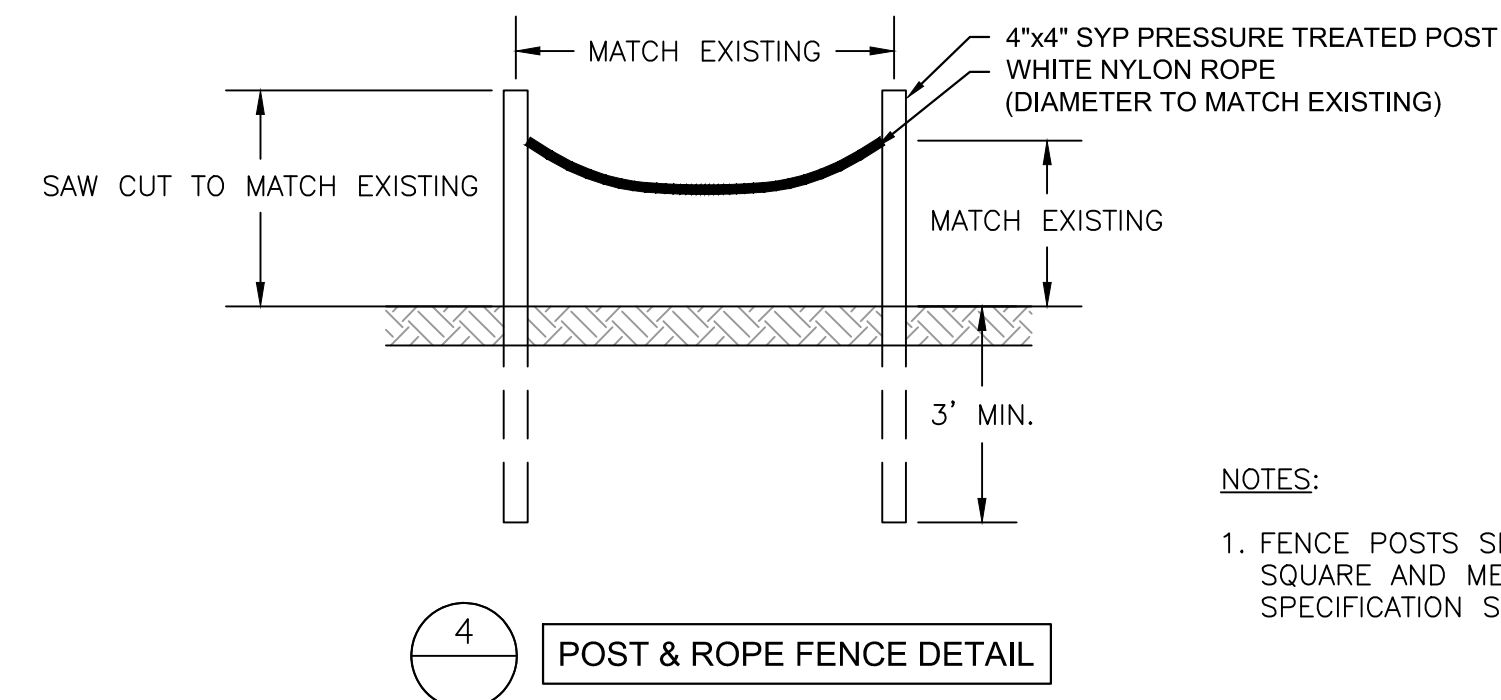


- NOTES:**
1. FENCE POSTS SHALL BE 4x4 SQUARE AND MEET FDOT SPECIFICATION SECTION 954.

4

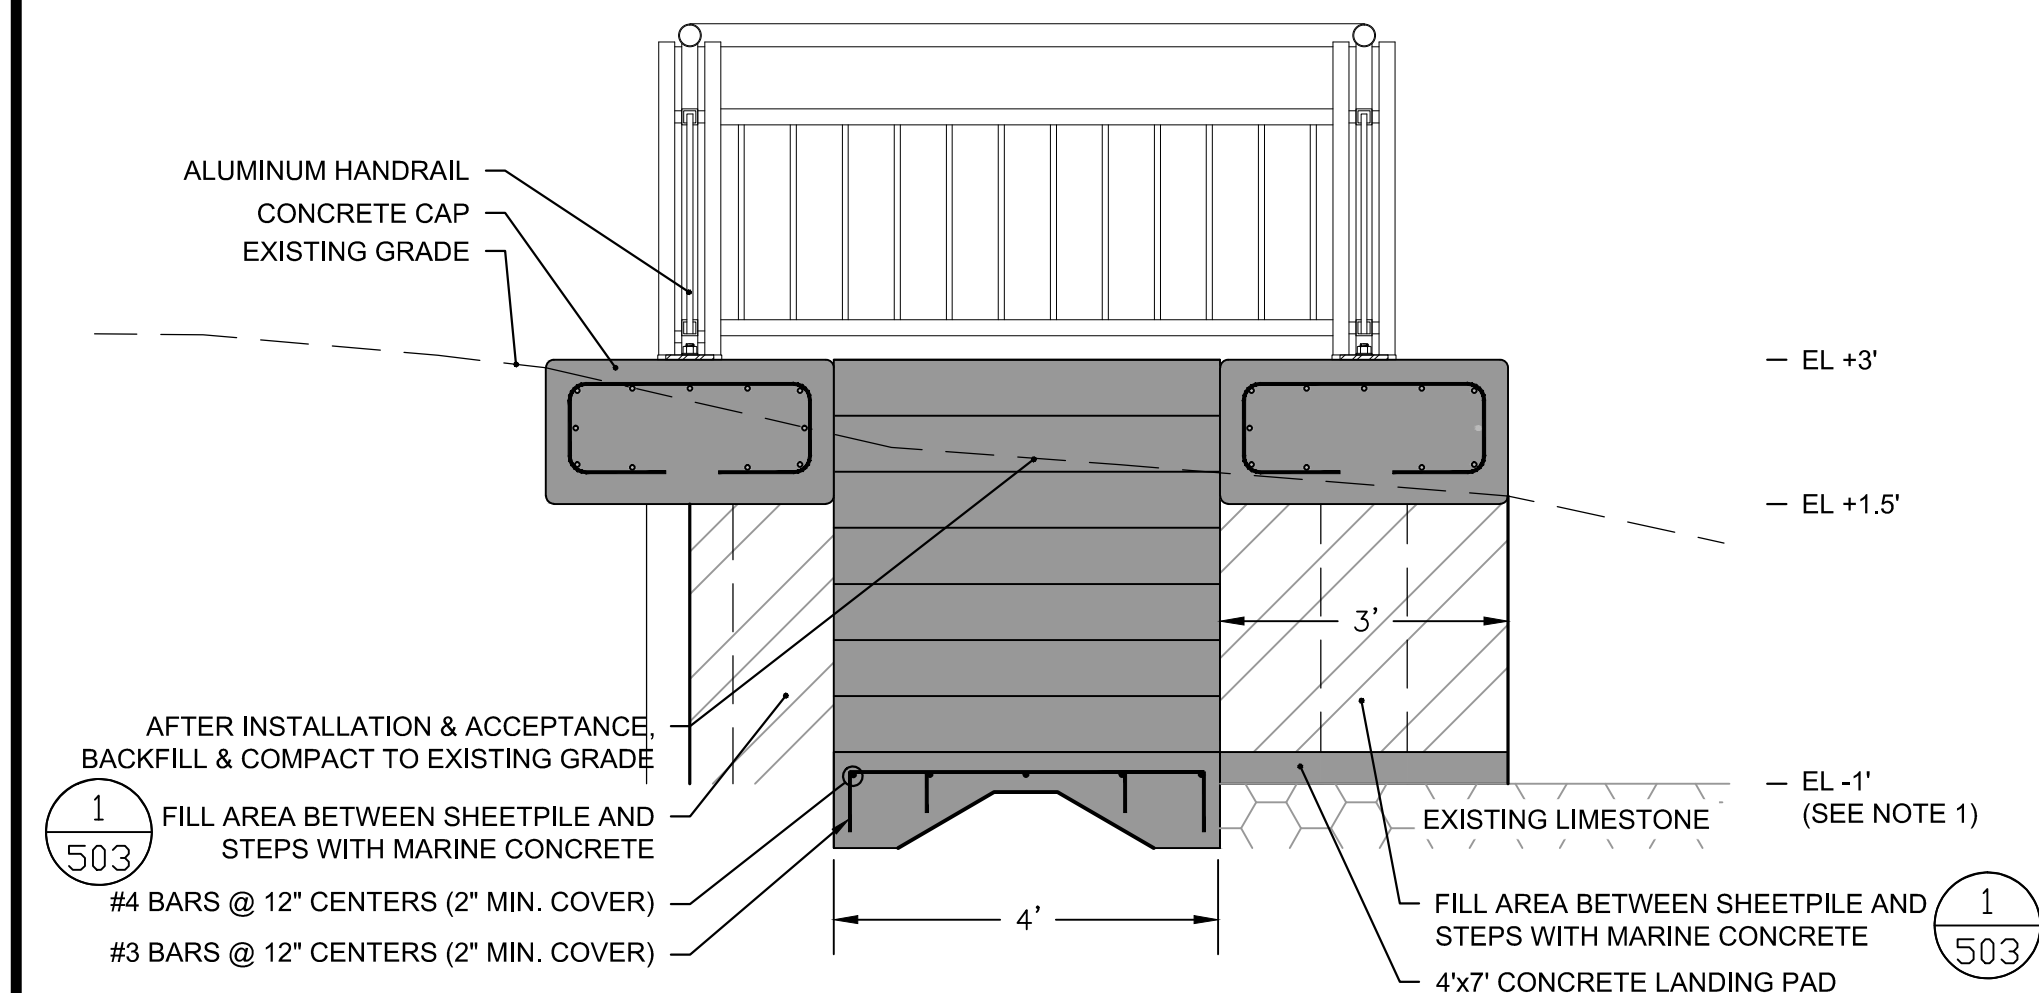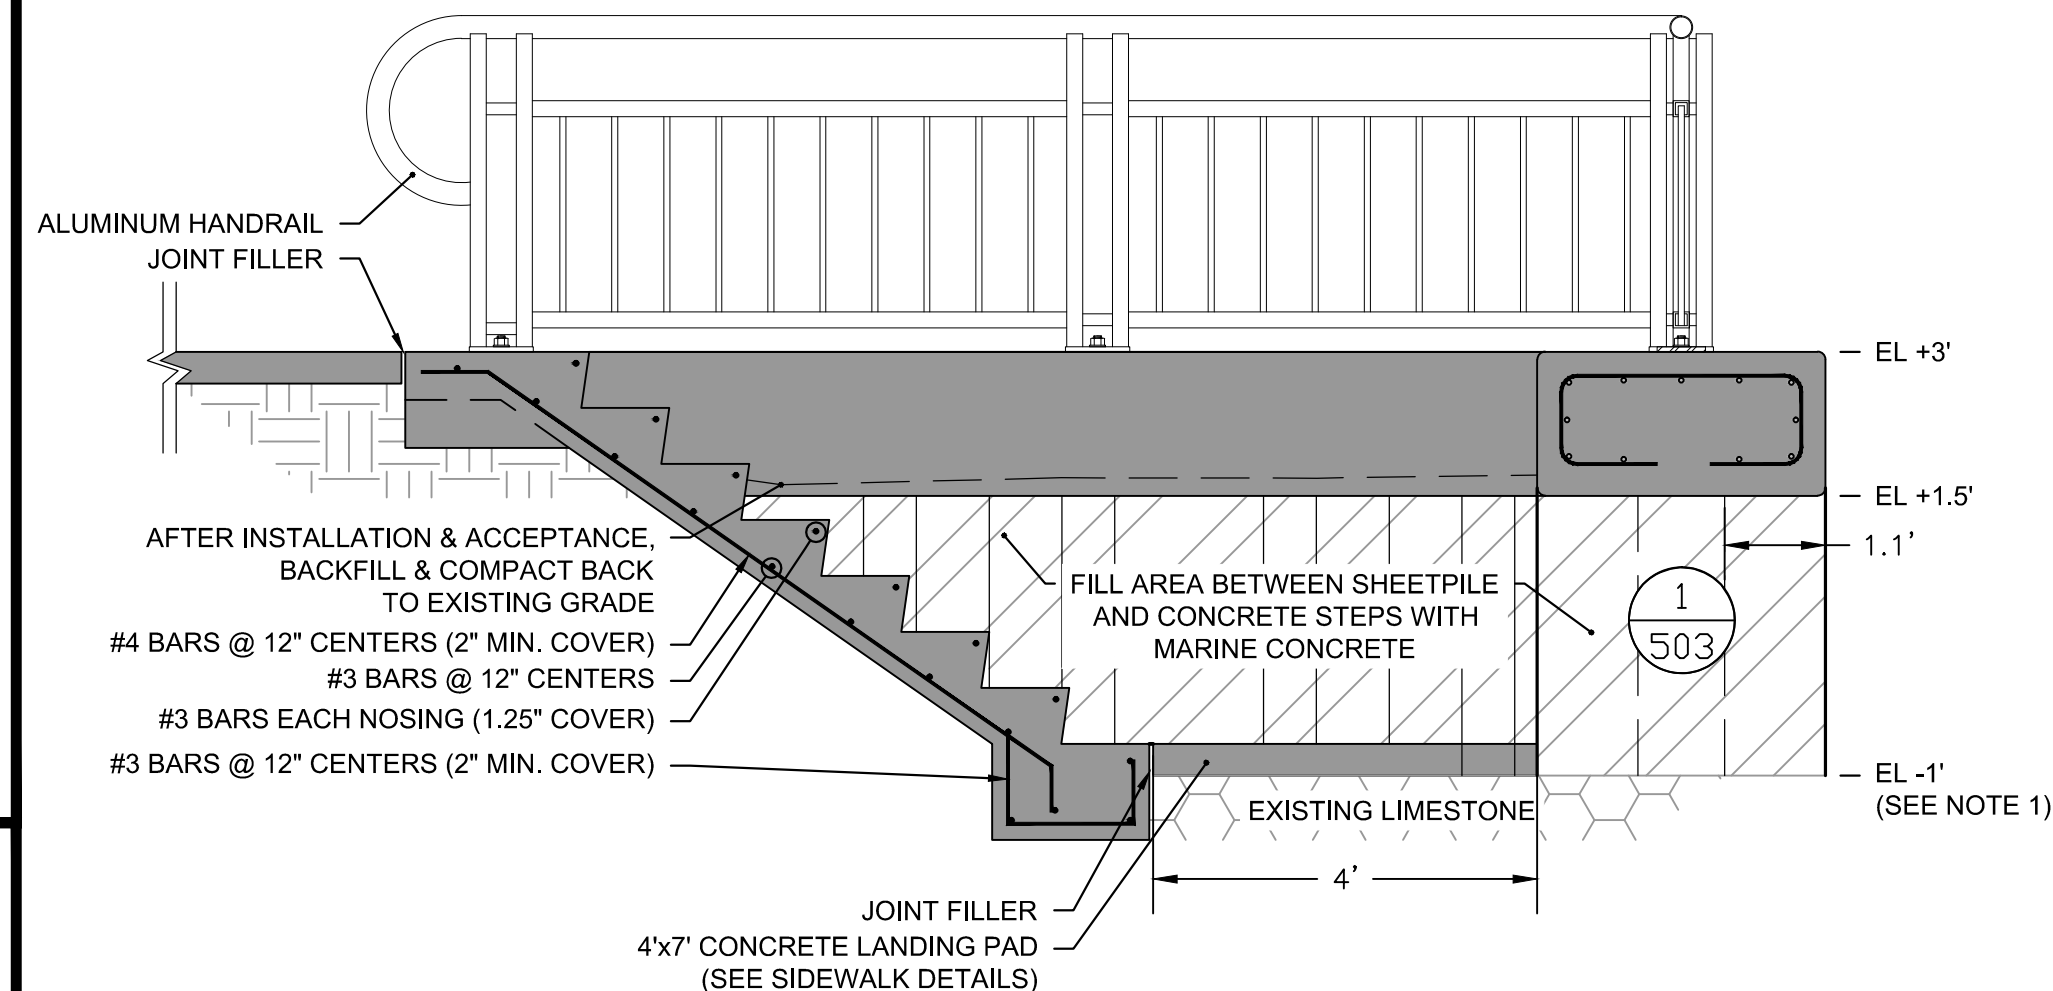

- NOTES:**
1. CONTRACTOR SHALL FIELD LOCATE ELEVATION OF LIMESTONE AND SELECT A UNIFORM RISER DIMENSION BETWEEN 4" (MINIMUM) AND 7" (MAXIMUM) SO THAT CONCRETE LANDING PAD IS POURED ATOP A LIMESTONE FOUNDATION. DRAWING DEPICTS 7" RISER DIMENSION.
 2. CONCRETE SHALL MEET SPECIFICATION 03 31 01 MARINE CONCRETE.
 3. CONCRETE STEPS SHALL MEET THE SPECIFICATIONS OF FDOT INDEX NO. 521 AND MODIFIED TO MEET THE DIMENSIONS SHOWN ON THE PLANS.

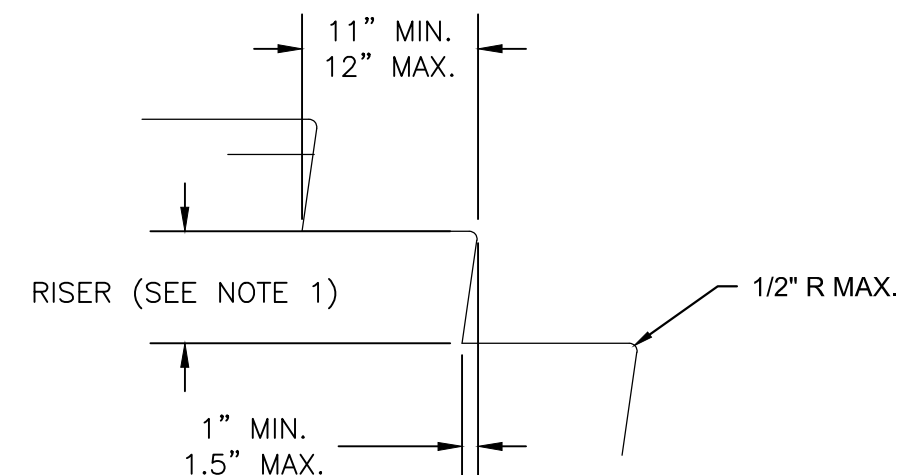

5

CONCRETE STEP DETAILS

FOR BID PURPOSES ONLY - NOT FOR CONSTRUCTION



MICHAEL R. BARNETT, PE
FL LIC. # 44625

Design by	Drawn by	Checked by	Reviewed by	Design file no.	Scale	Mark	Description	Date	Appr.
M. BARNETT	M. BARNETT	R. CZAPINSKI	S. McCAHEE	WMS-C-112-BURKHADIAN.17107DW	AS SHOWN	0	ISSUED FOR BID	12/7/17	


TETRA TECH INC.
759 SOUTH FEDERAL HWY
SUITE 314
MIAMI BEACH, FL 33139
TEL: (772) 781-3404
TEL: (772) 781-3400
FAX: (772) 781-3411



CERTIFICATE OF AUTHORIZATION
NO. 2409

CITY OF KEY WEST
REST BEACH SEAWALL
DETAILS
KEY WEST, MONROE COUNTY, FL

Sheet Reference:
C-502
Sheet 22 of 24

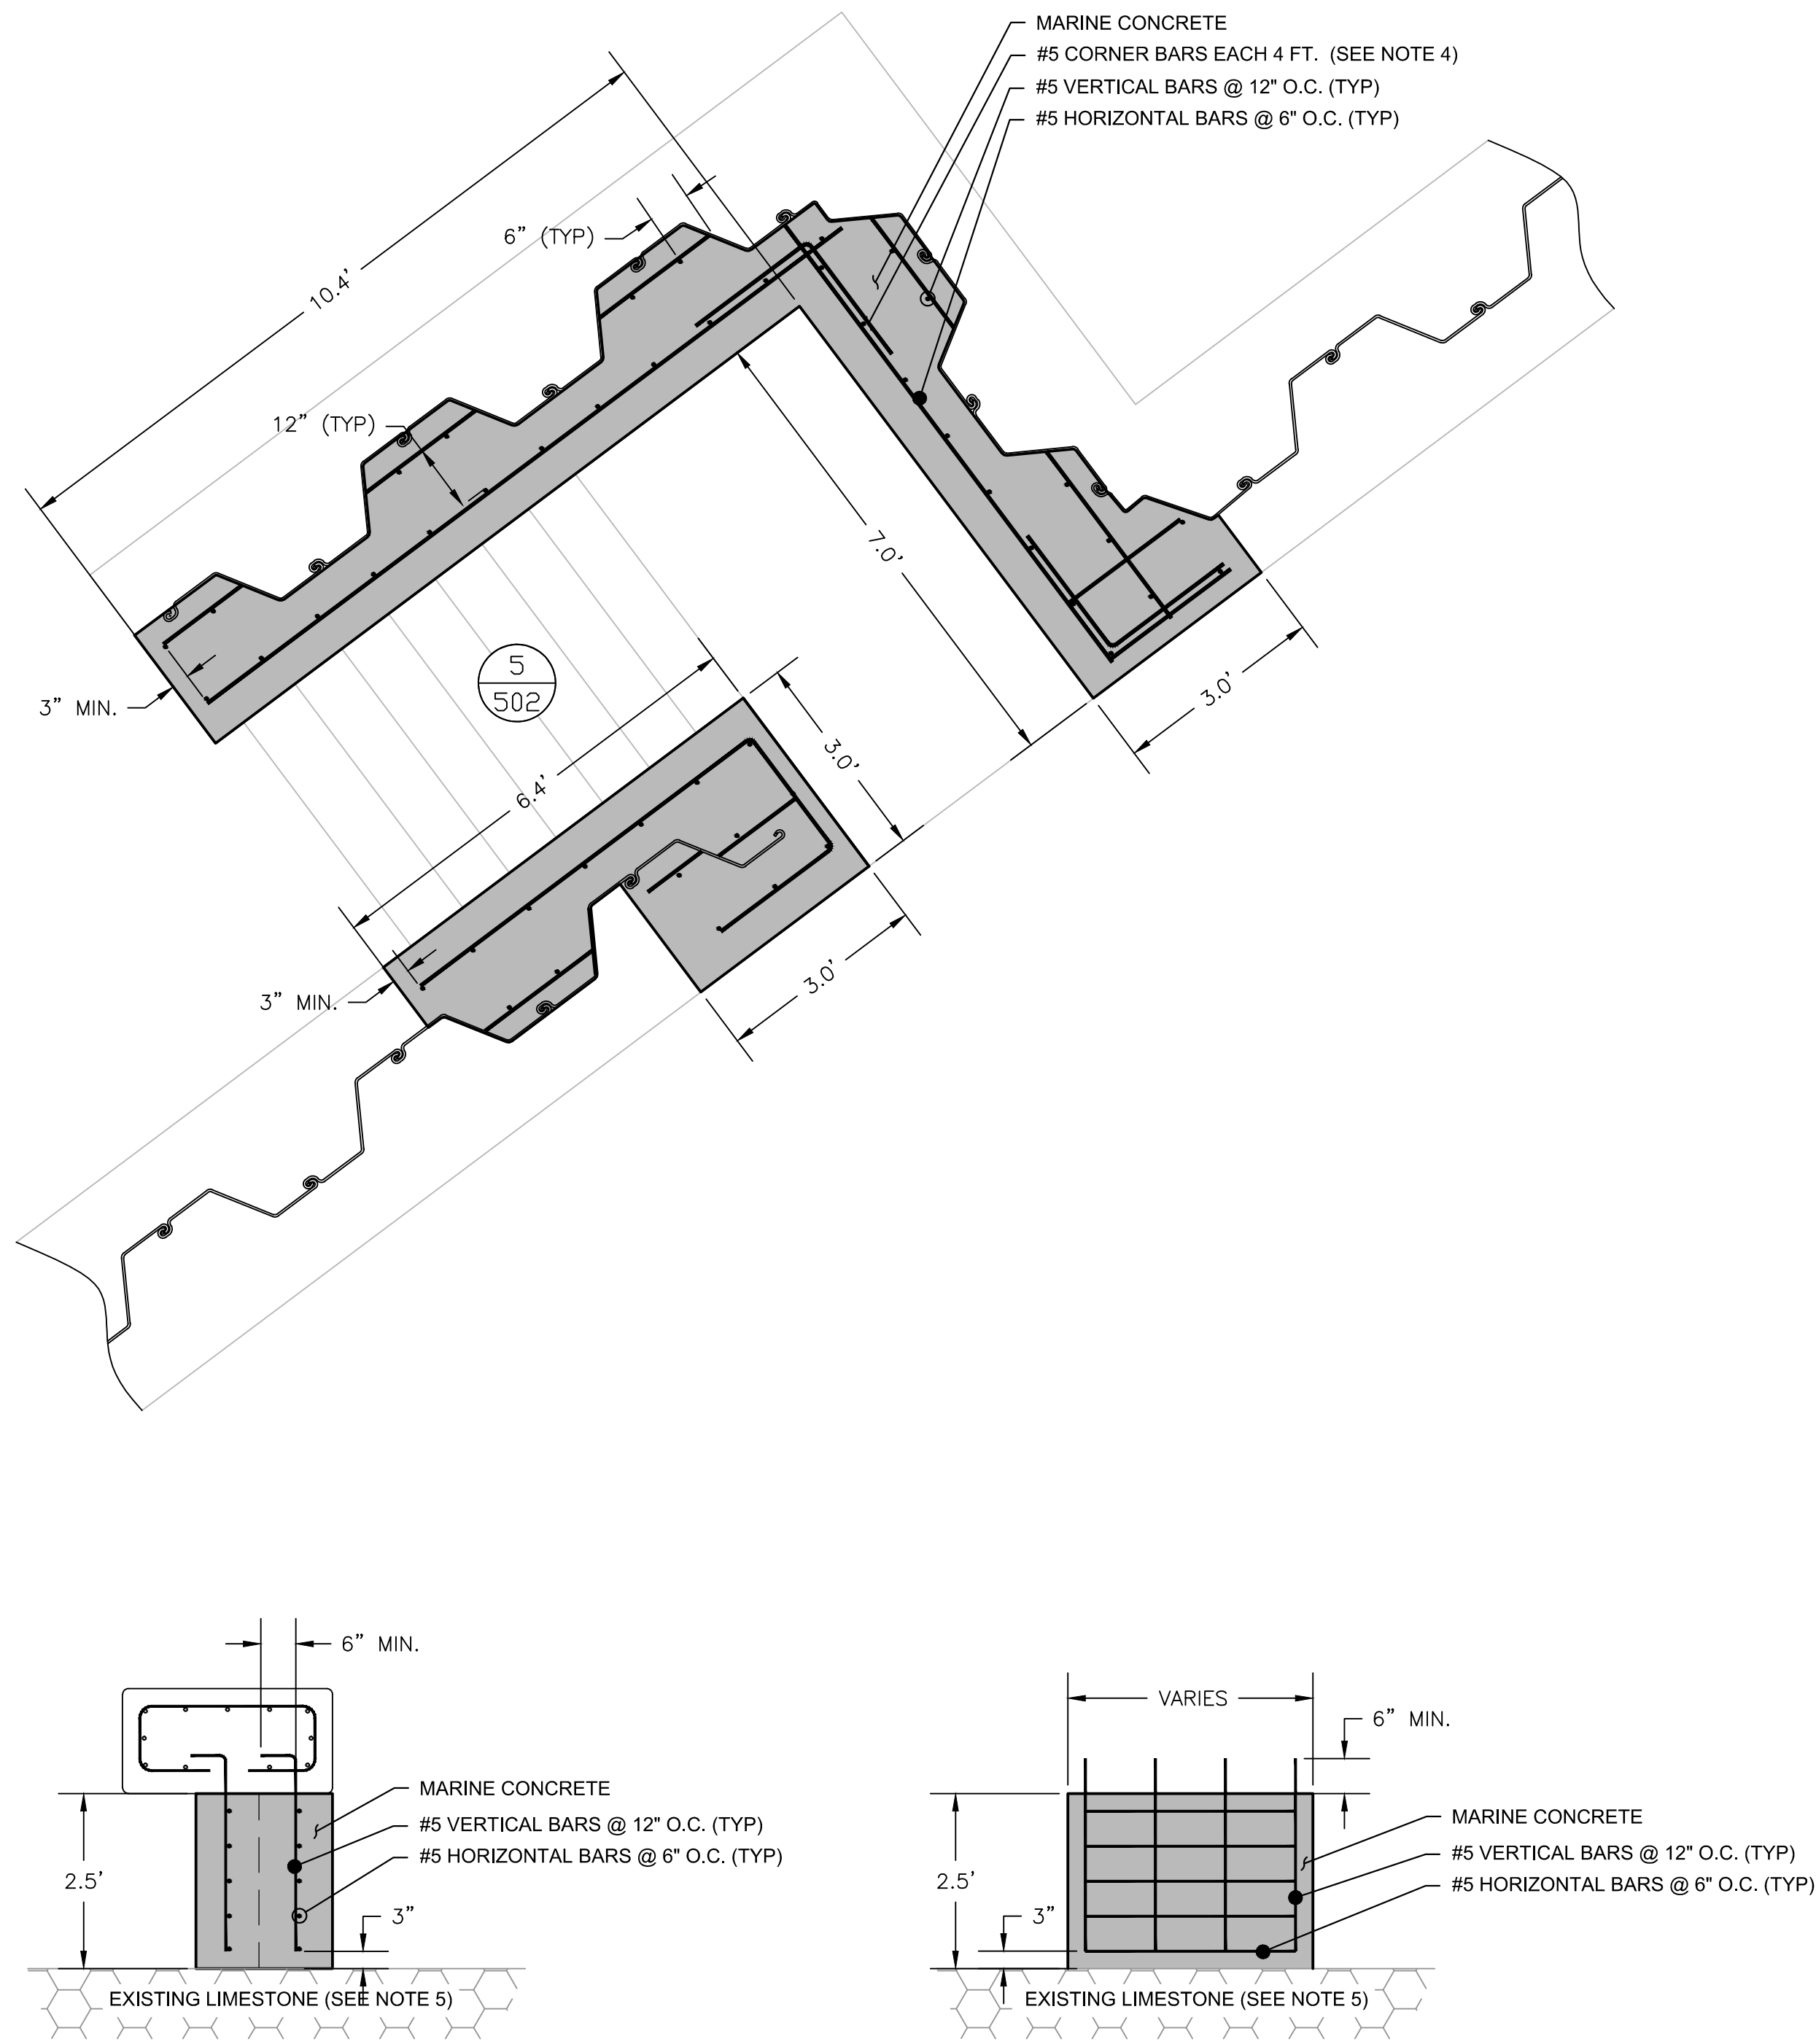

1 CONCRETE FILL DETAILS FOR BEACH ACCESS

- NOTES:
1. CONCRETE CAP SHALL MEET SPECIFICATION SECTION 03 31 01 MARINE CONCRETE.
 2. ALL REINFORCING BARS SHALL COMPLY WITH ASTM A615/A615M GRADE 60 AND HAVE AT LEAST 3 INCHES OF CONCRETE COVER.
 3. MINIMUM LAP SPLICE FOR #5 REINFORCING BARS IS 2FT.
 4. IF CONTINUOUS HORIZONTAL BARS ARE UTILIZED, NO CORNER BARS ARE NECESSARY.
 5. ELEVATION OF LIMESTONE IS APPROXIMATE. CONTRACTOR SHALL FIELD LOCATE.

FOR BID PURPOSES ONLY - NOT FOR CONSTRUCTION



MICHAEL R. BARNETT, PE
FL LIC. # 44625

Designed By:
M. BARNETT
Drawn By:
R. CZAPINSKI
Reviewed By:
S. McCAHILL
Design file no:
MWB-C-112.BEACHFILL.171079W
Scale:
AS SHOWN


TETRA TECH INC.
759 SOUTH FEDERAL HWY
SUITE 314
FORT MYERS, FL 34904-2936
TEL: (772) 781-3400
FAX: (772) 781-3411
CERTIFICATE OF AUTHORIZATION
NO. 2429



CITY OF KEY WEST
REST BEACH SEAWALL
DETAILS
KEY WEST, MONROE COUNTY, FL

Sheet Reference:
C-503
Sheet 23 of 24


Mark	Description	Date	Appr.
0	ISSUED FOR BID	12/7/17	MB

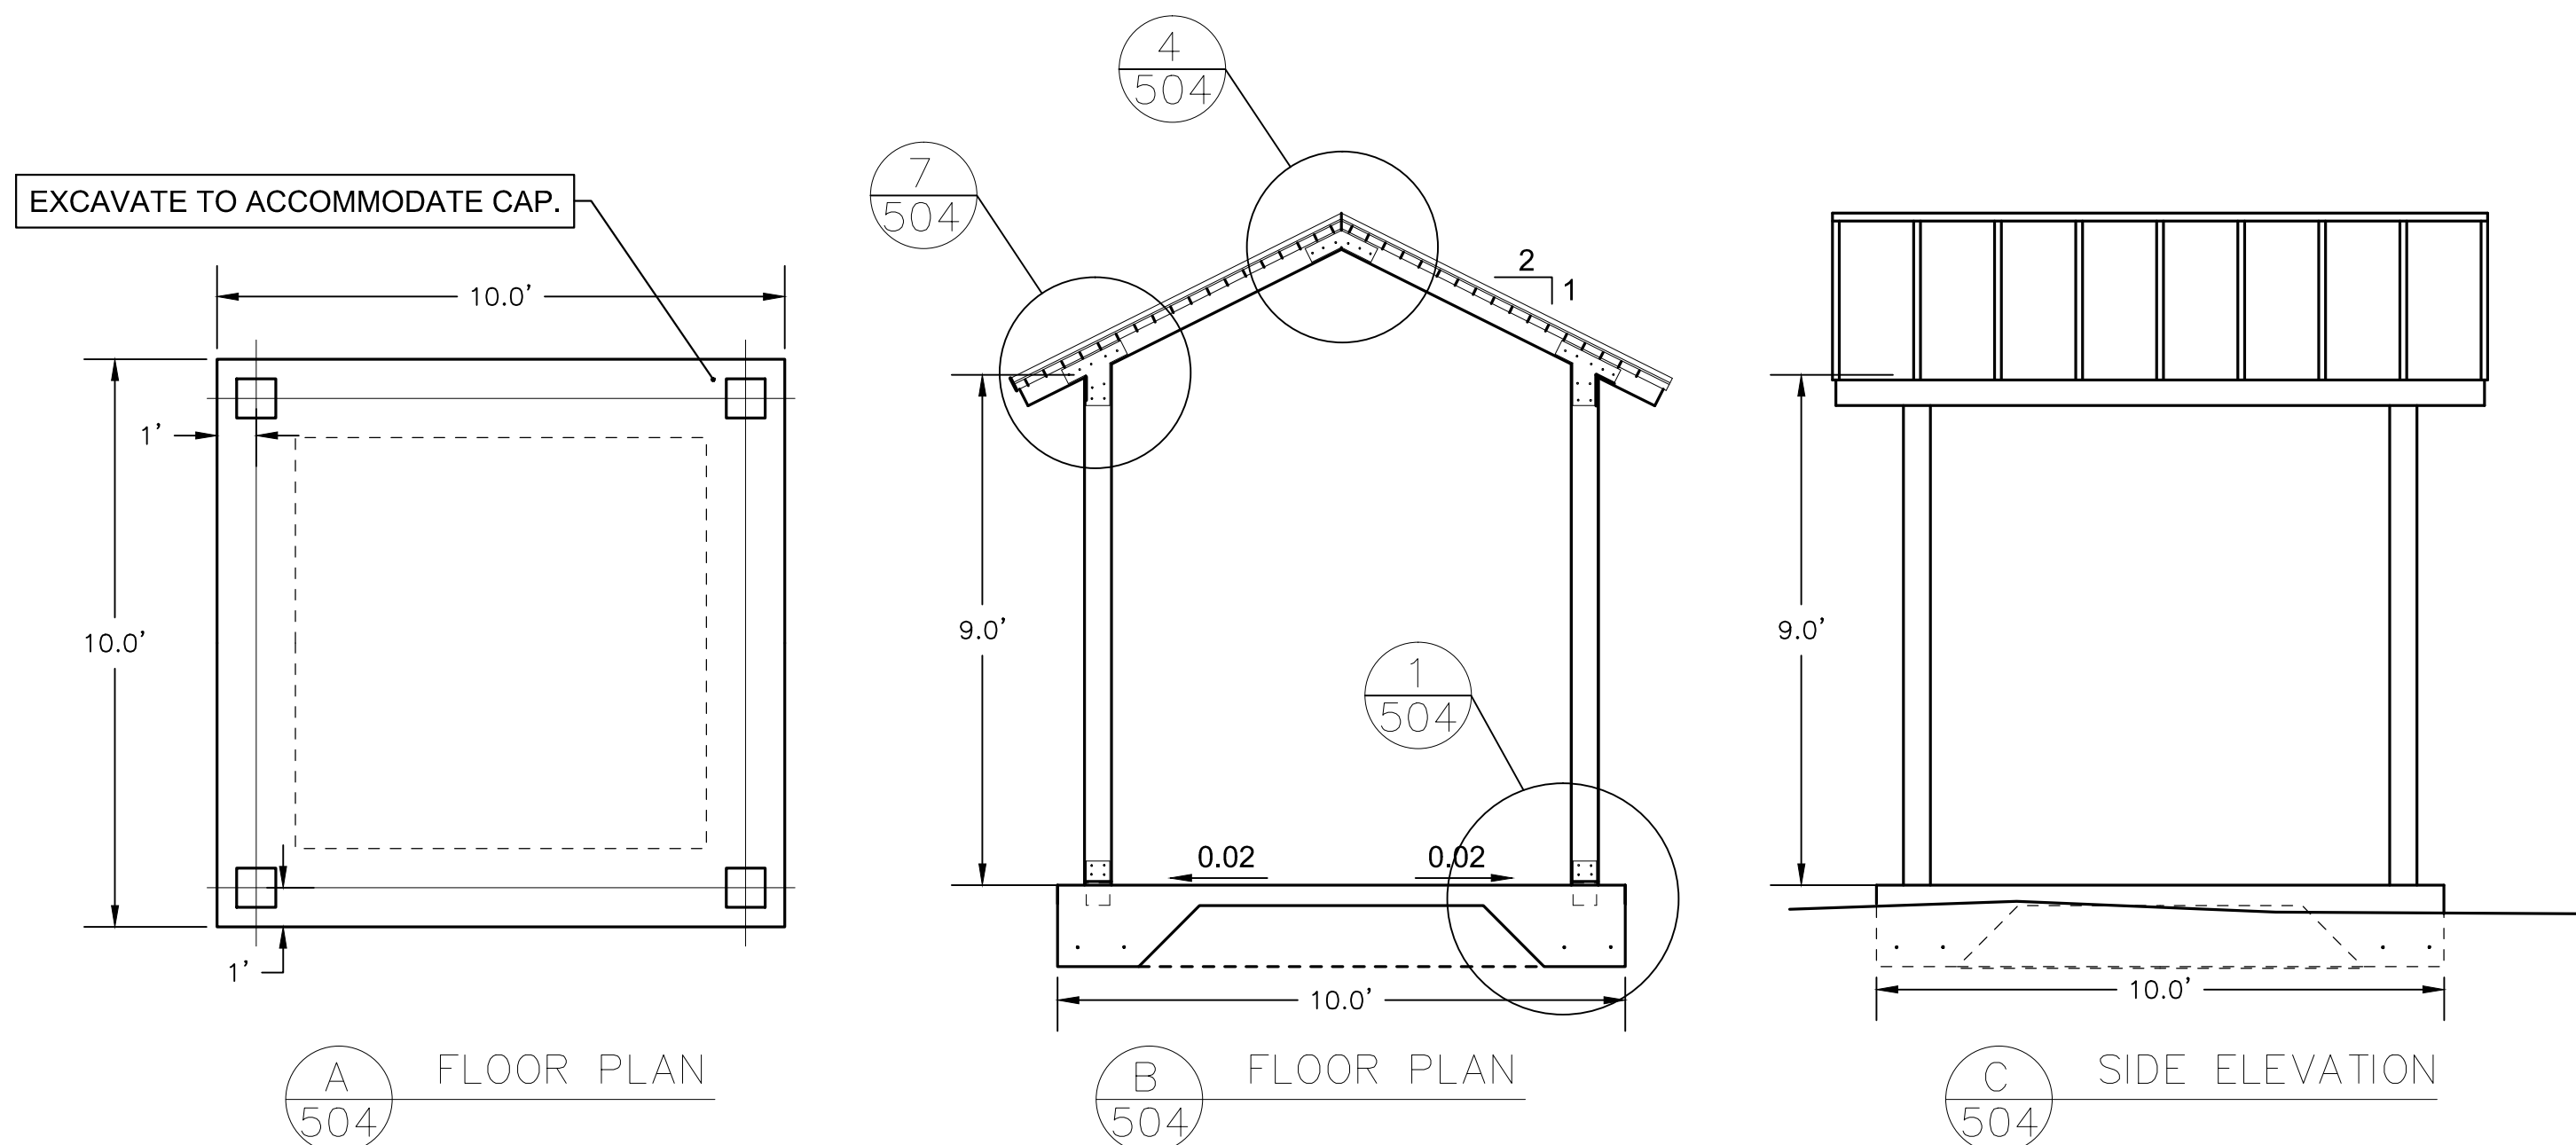

A FLOOR PLAN

B FLOOR PLAN

C SIDE ELEVATION

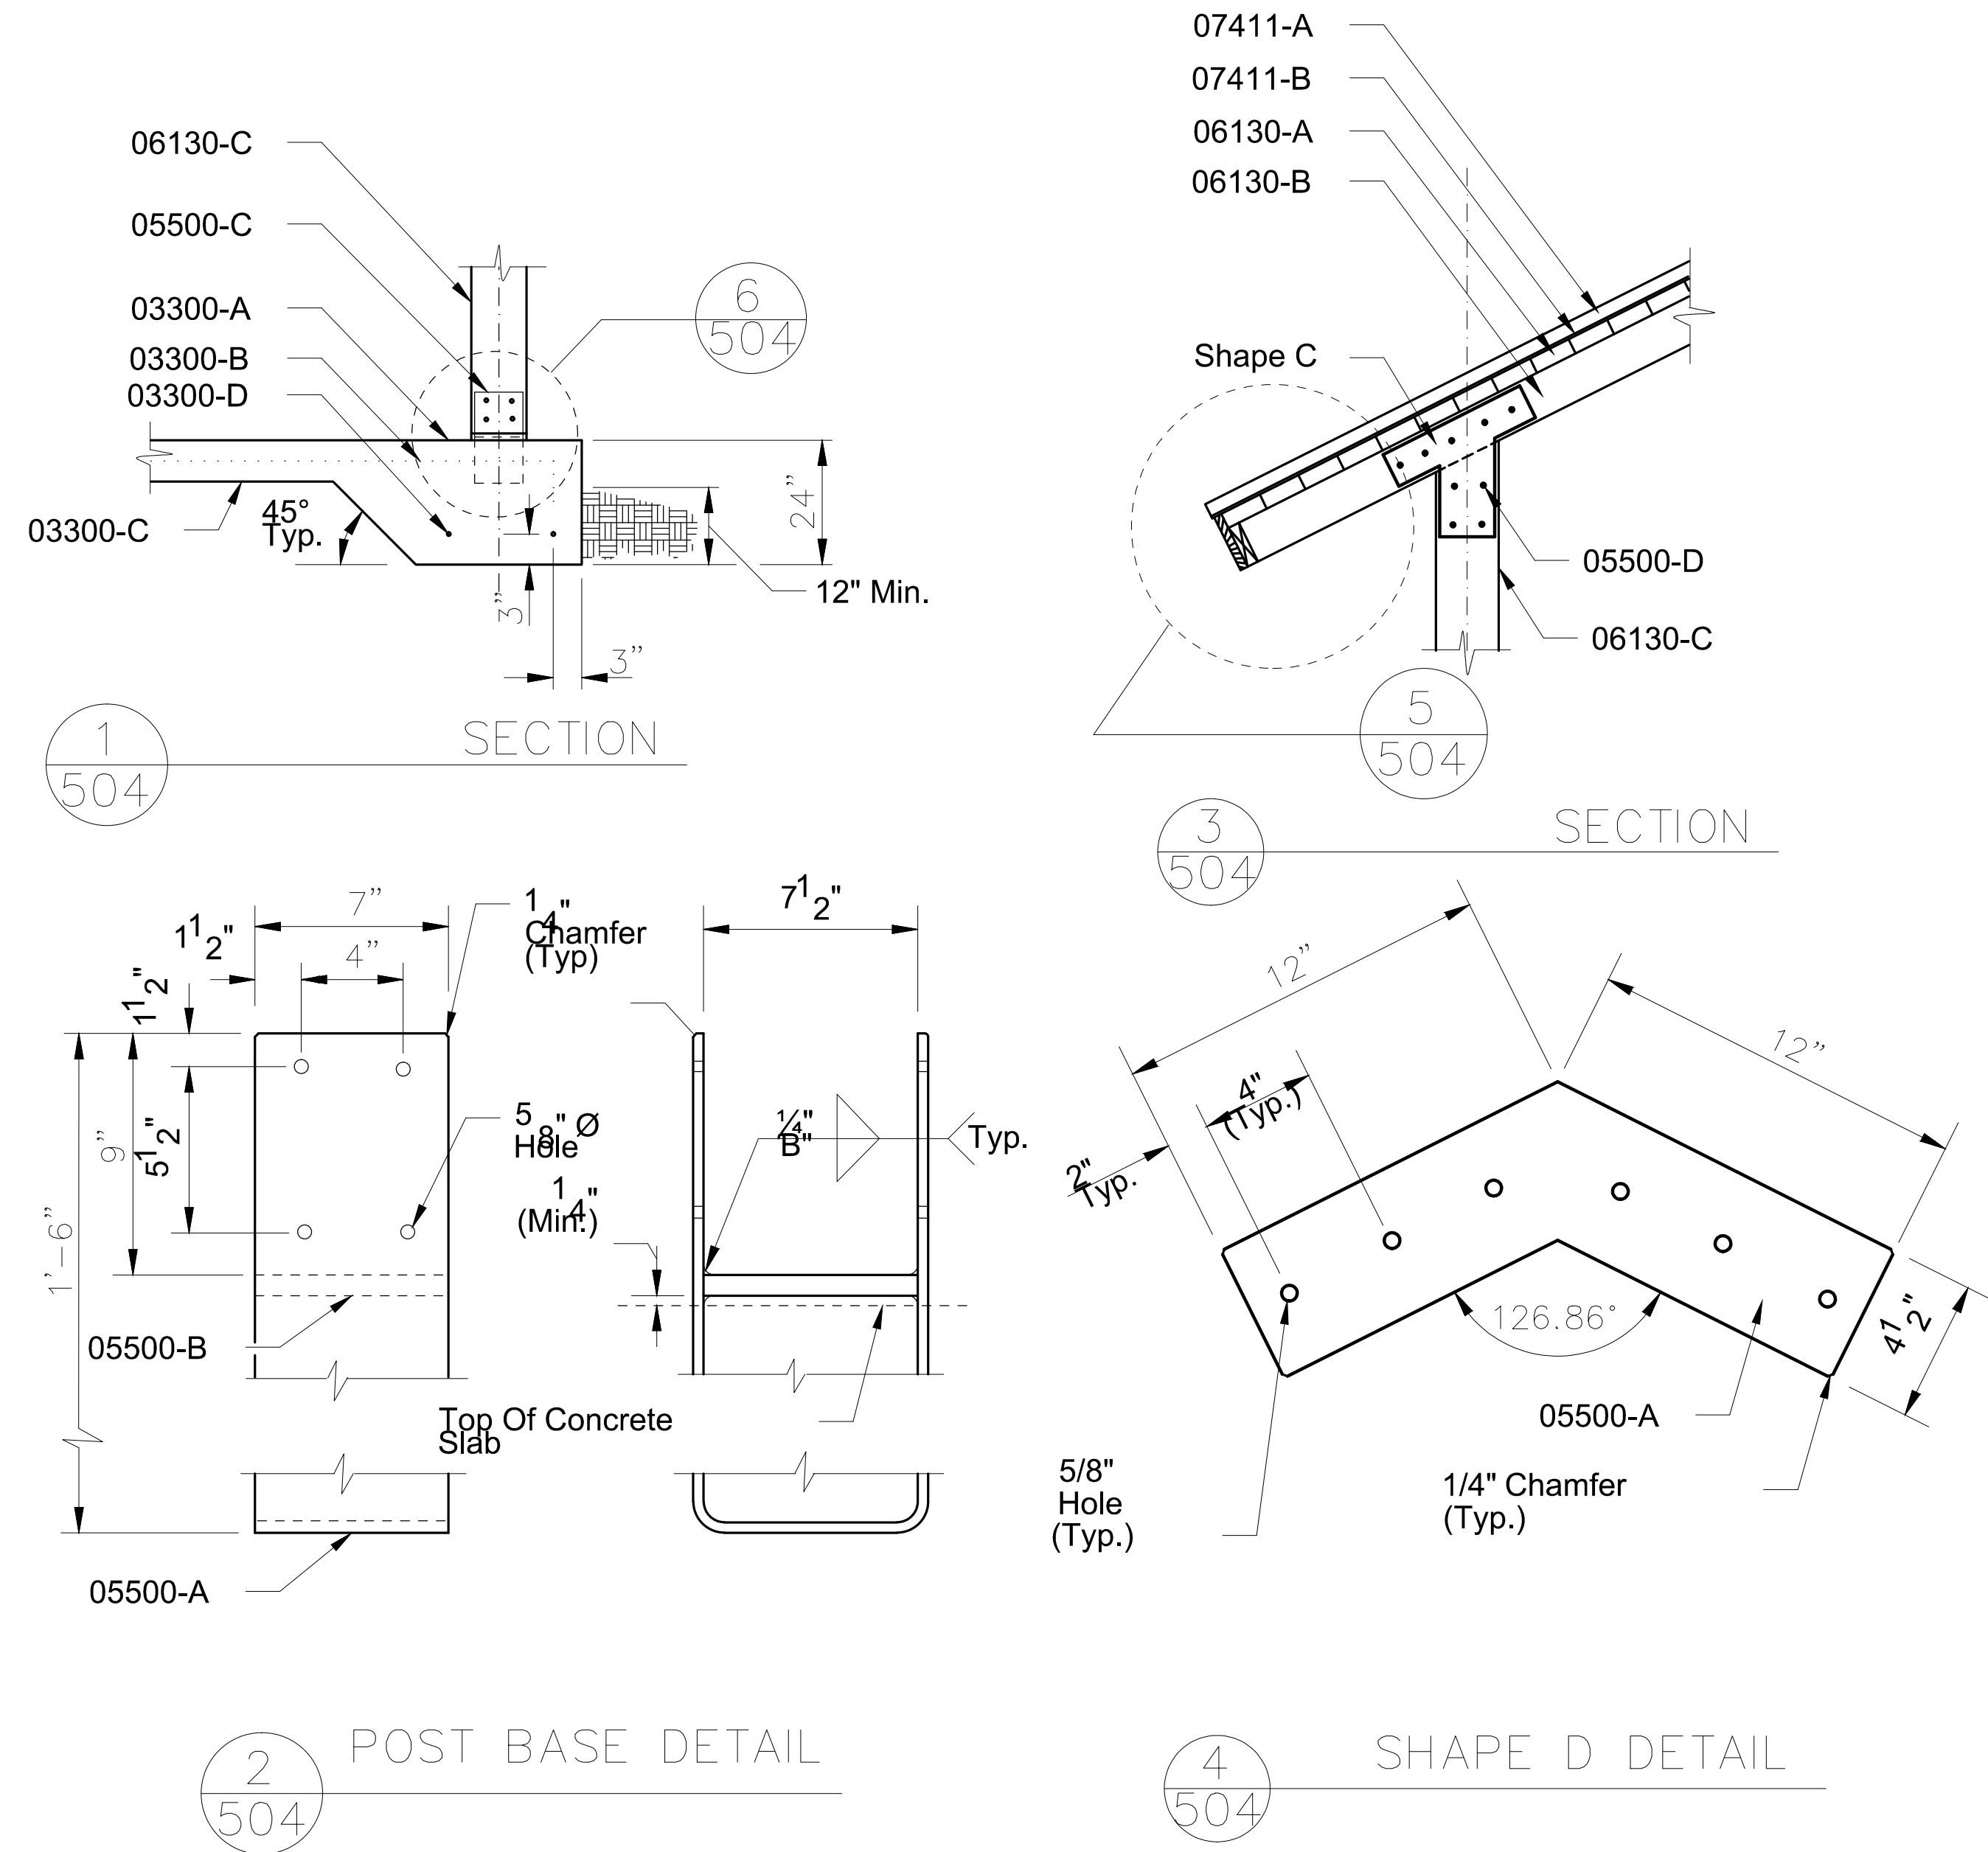

NOTES

FLOOR

6" reinf. concrete slab
w/ WWR 6x6-W1.4xW1.4
Drop footing at slab perimeter & interior
posts see keynotes. Harden & broom
finish slab surface.

STRUCTURE

Posts: 8 x 8 PT
Beams: 4 x 6 PT
Framing: 4x PT as described.
Misc members: 1x and 2x as described.

ROOF

3"x6" T&G wood decking.
30# asphalt impregnated fiberglass felt underlayment.
Standing seam metal roof (24 GA Steel or 0.032
Alum.) w/ Kynar 500 finish.
Structure, decking and roofing shall be designed to
withstand 130 mph wind load.

BUILDING CODE


Picnic pavilions shall be constructed according to the
requirements of the appropriate sections of the
"Florida Building Code", current, adopted edition.

CONCRETE

Concrete: FDOT Class II.
Reinforcing Bars: ASTM A615, Grade 60.
Welded Wire Fabric: ASTM A-185.
Vapor Barrier: Black 6-Mil Polyethylene.

STEEL

Fasteners and connectors shall be 304 or 316 stainless steel.
BUILDING CODE
DESIGN 3sec GUST, 33-FT HEIGHT WIND SPEED = 170mph
RISK CATEGORY: I
EXPOSURE CATEGORY: C
LOCATION: KEY WEST, FL
REFERENCE: ASCE/SEI 7-16, FIG 26.5-1A

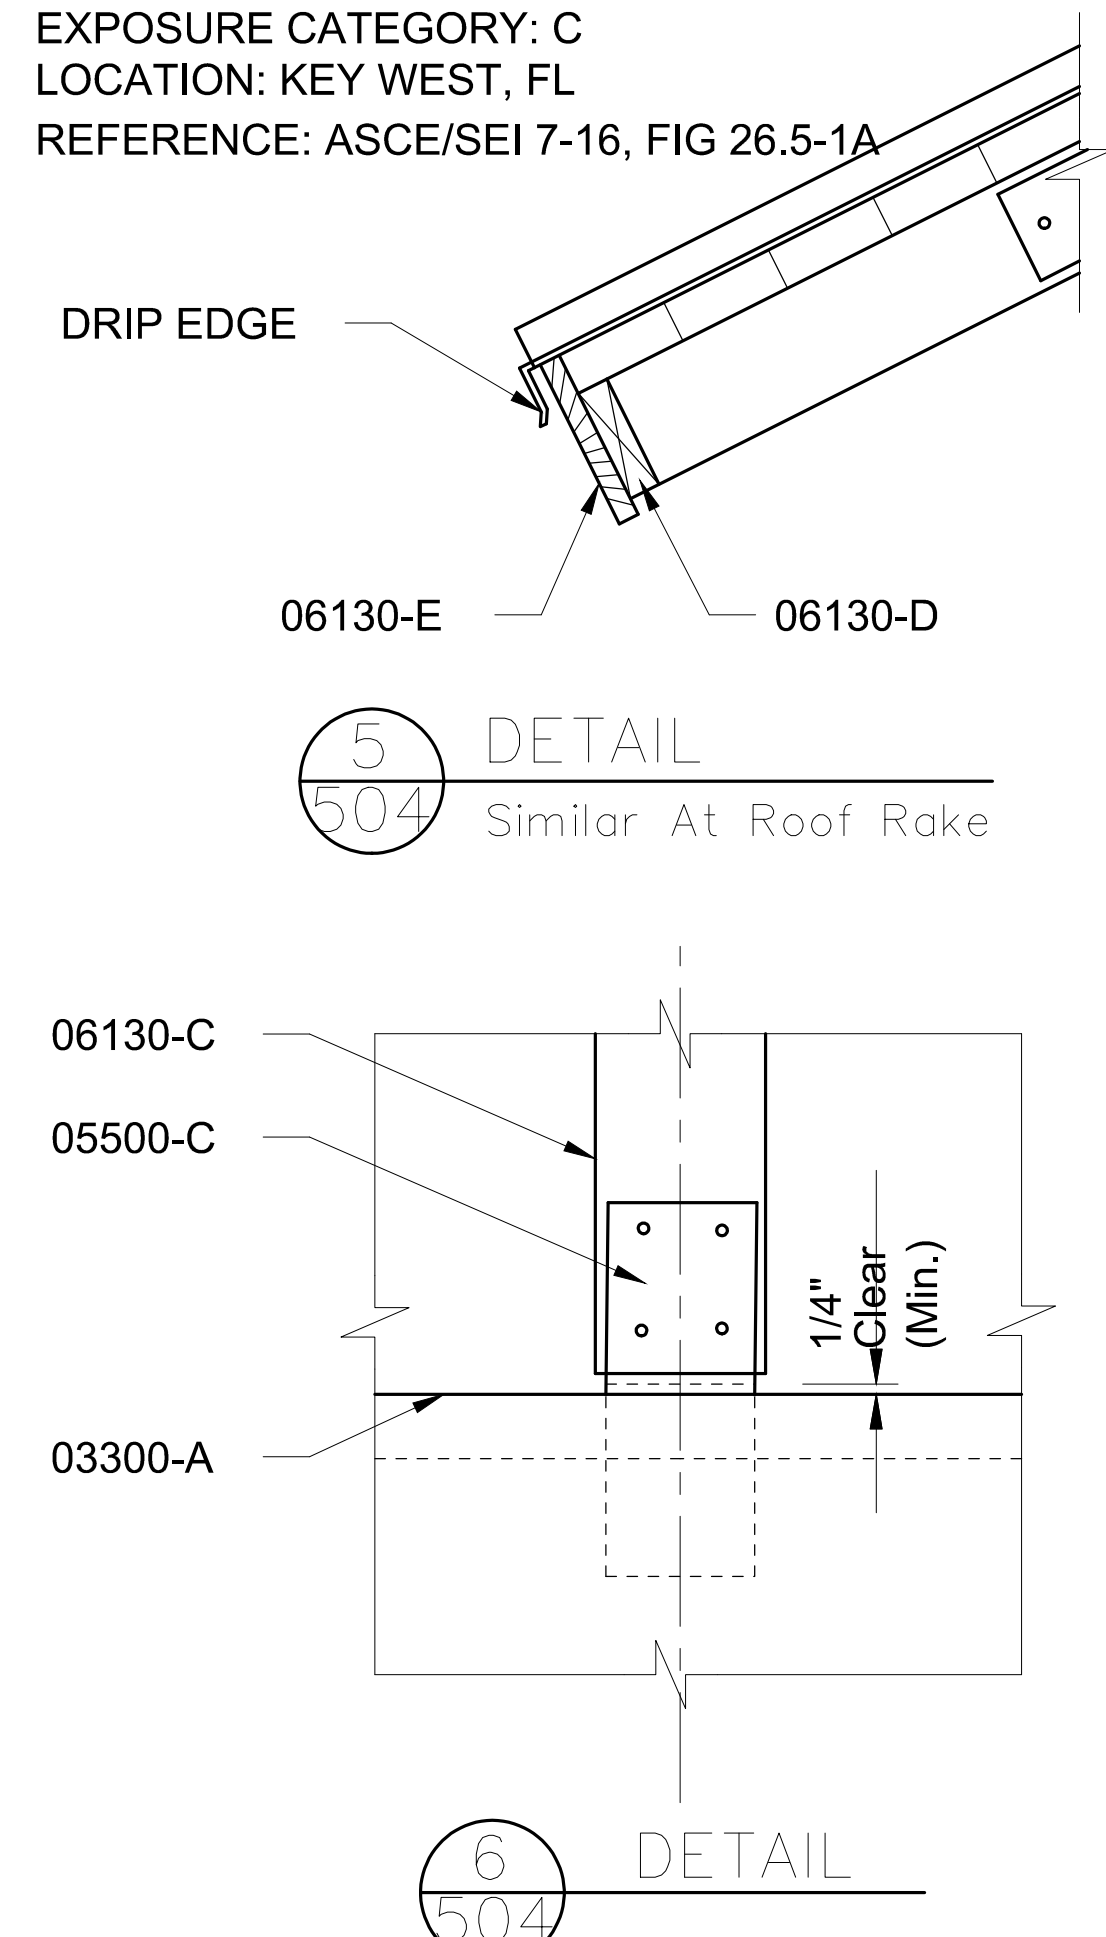

KEYNOTES

- | | |
|---------|---------------------------------|
| 03300-A | Class II 6" Conc Slab |
| 03300-B | 6"x6"-W1.4xW1.4 @ i Of Slab |
| 03300-C | 6 Mil Vapor Barrier |
| 03300-D | #5 Rebar Cont. (2 Required) |
| 03300-E | 24" Cont. Drop Footing |
| 03300-F | 18"x18" Drop Footing |
| 03300-G | 6" Min Comp Sand Fill |
| 03300-H | #5x18" Rebar (4 Required) |
| 05500-A | 3/8" Galv. Steel Plate |
| 05500-B | 1/2" Galv. Steel Plate |
| 05500-C | Post Base. |
| 05500-D | 1/2"Ø Bolt, Washer & Nut (Typ.) |
| 06130-A | 3"x6" T&G Wood Decking |
| 06130-B | 4"x6" PT Wood Frame |
| 06130-C | 8"x8" PT Wood Post |
| 06130-D | 2"x6" PT Wood SUB Fascia |
| 06130-E | 1"x10" PT Wood Fascia |
| 06130-F | 3/4"± Wood Shim |
| 07411-A | Standing Seam Metal Roof |
| 07411-B | Felt Underlayment |


FOR BID PURPOSES ONLY - NOT FOR CONSTRUCTION



MICHAEL R. BARNETT, PE
FL LIC. # 44625

Designed By:
M. BARNETT
Drawn By:
M. BARNETT
Reviewed By:
R. CZAPINSKI
S. McHAHEE
Design file no:
MWB-C-504-REVLS.171021/MW
Scale:
AS SHOWN

TETRA TECH INC.
759 SOUTH FEDERAL HWY
SUITE 314
KEY WEST, FL 34094-2936
TEL: (772) 781-3400
FAX: (772) 781-3411
CERTIFICATE OF AUTHORIZATION
NO. 2409

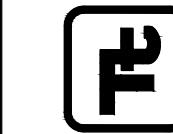

CITY OF KEY WEST
REST BEACH SEAWALL
DETAILS
KEY WEST, MONROE COUNTY, FL

Sheet Reference:
C-504
Sheet 24 of 24

NOTES:
1. COVERED PAVILION MODIFIED FROM FDOT DESIGN INDEX 530.