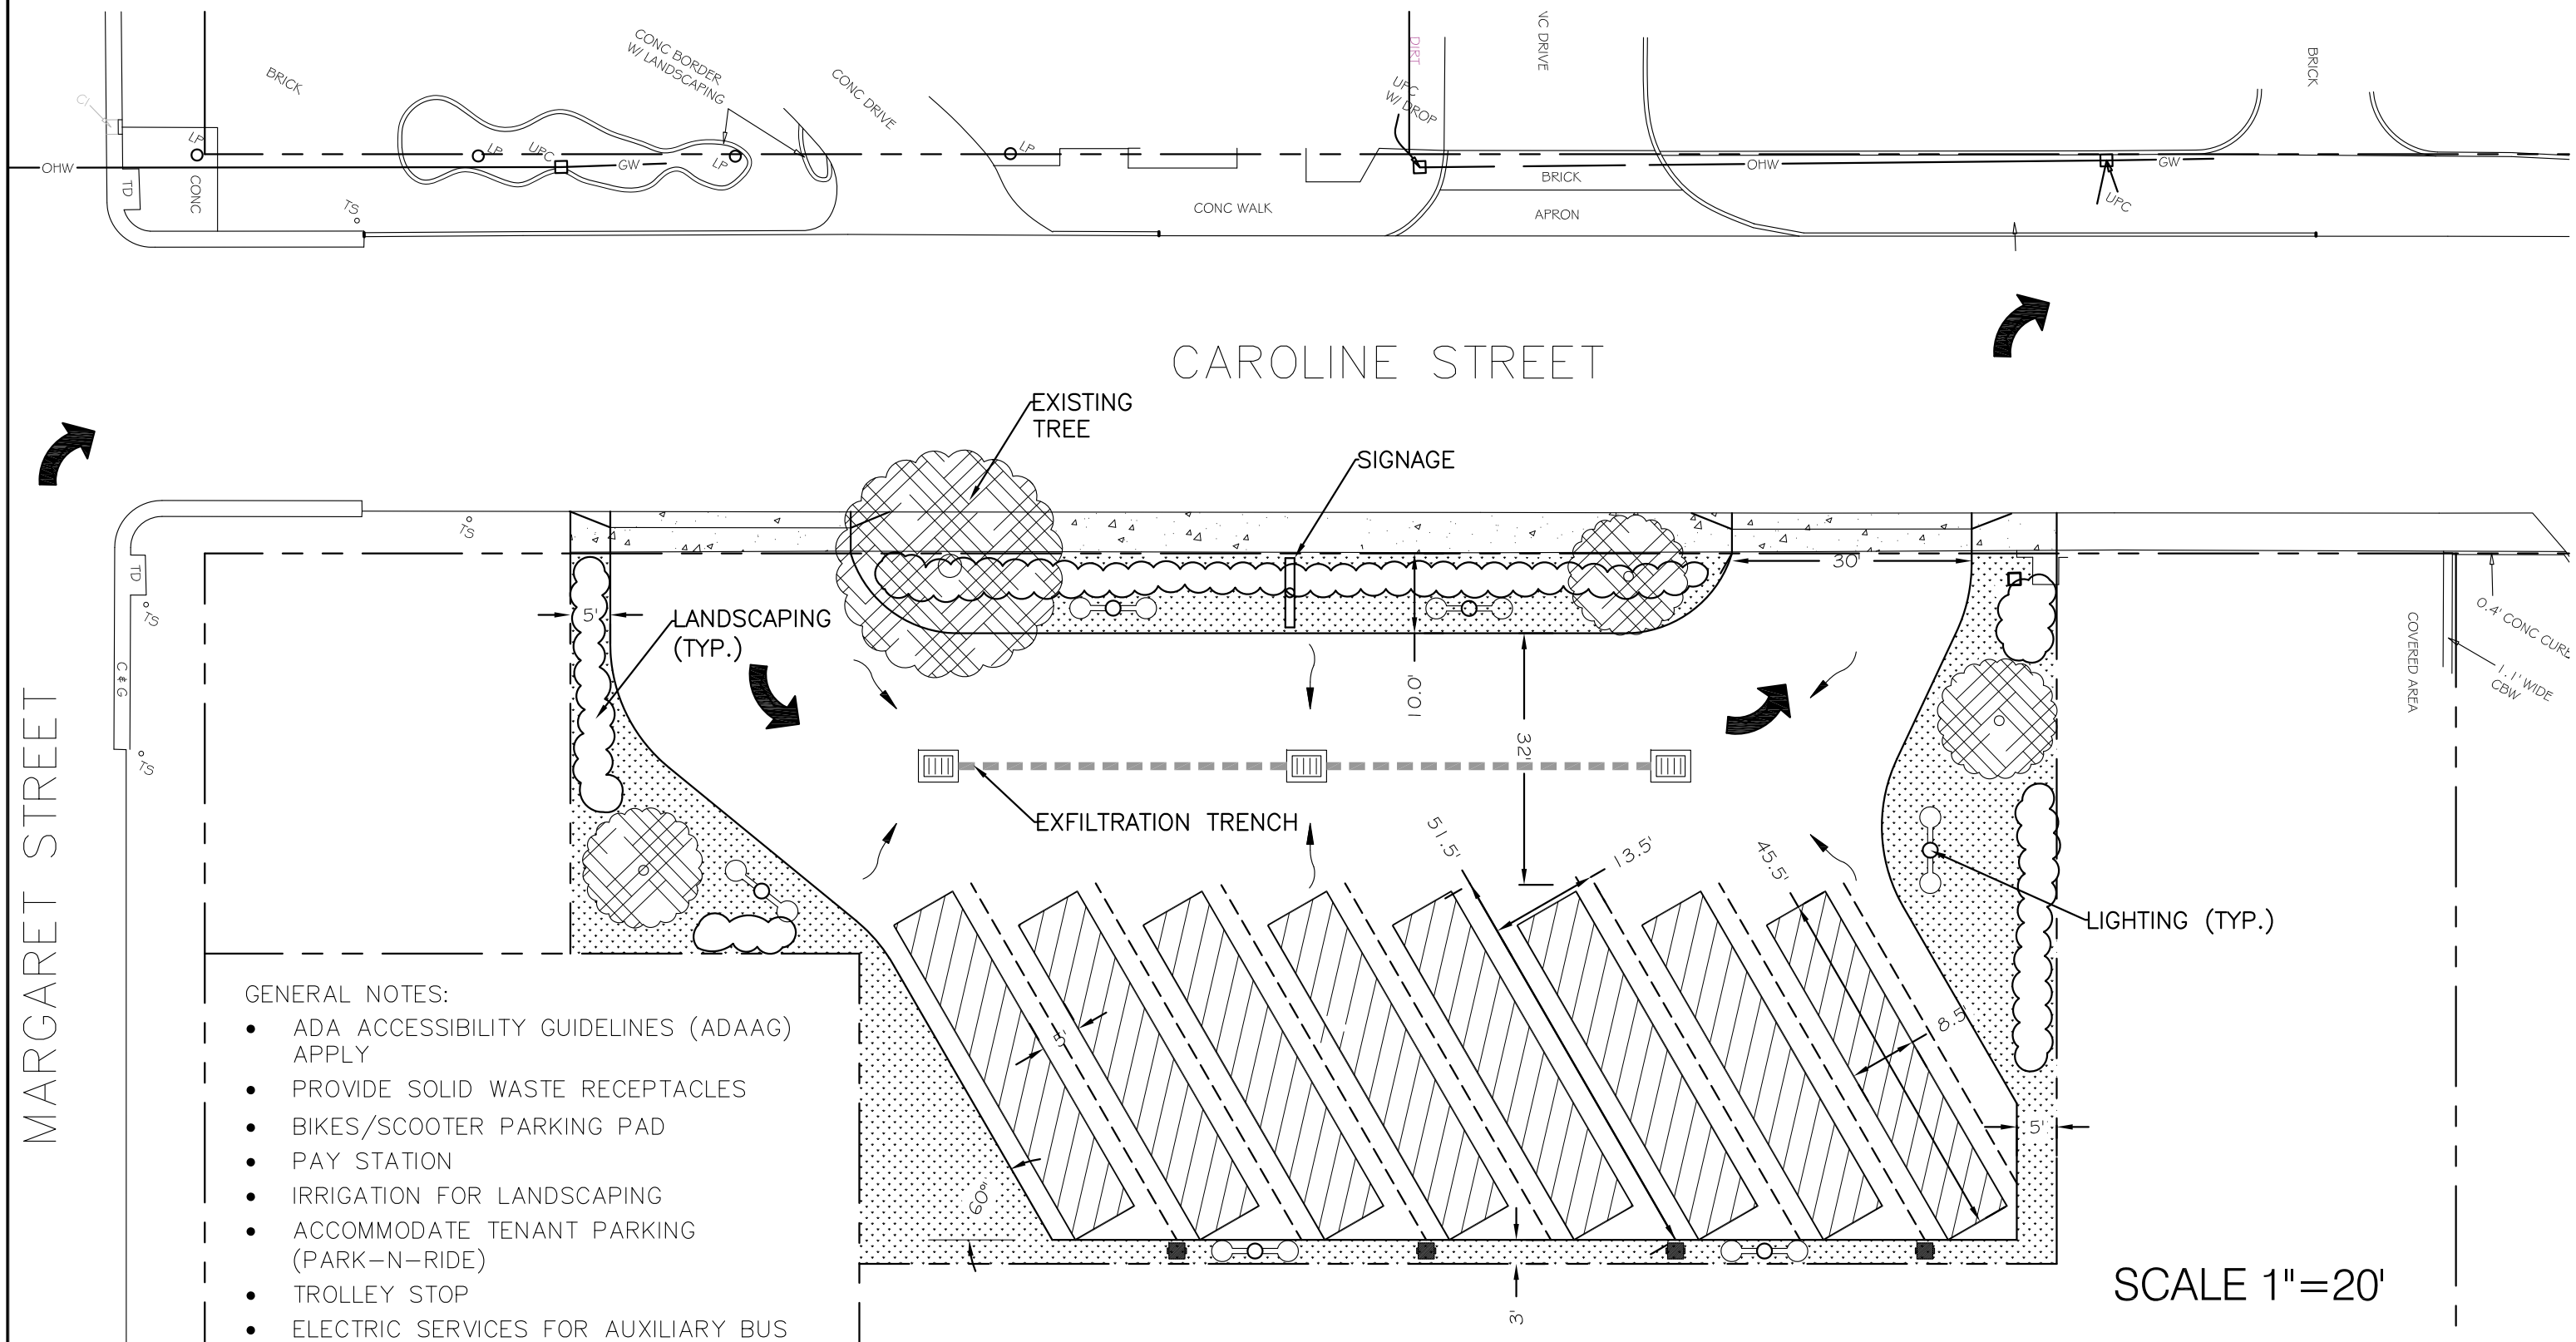

GENERAL NOTES:

- ADA ACCESSIBILITY GUIDELINES (ADAAG) APPLY
- PROVIDE SOLID WASTE RECEPTACLES
- BIKES/SCOOTER PARKING PAD
- PAY STATION
- IRRIGATION FOR LANDSCAPING
- ACCOMMODATE TENANT PARKING (PARK-N-RIDE)
- TROLLEY STOP
- ELECTRIC SERVICES FOR AUXILIARY BUS POWER

SCALE 1"=20'

City of Key West
Engineering Services
3132 Flagler Avenue, Key West, FL 33040

TITLE
BUS PARKING FACILITY
CAROLINE STREET

DRAWN GJV
SCALE AS NOTED
DATE 01/06/15
SHEET 1 of 1