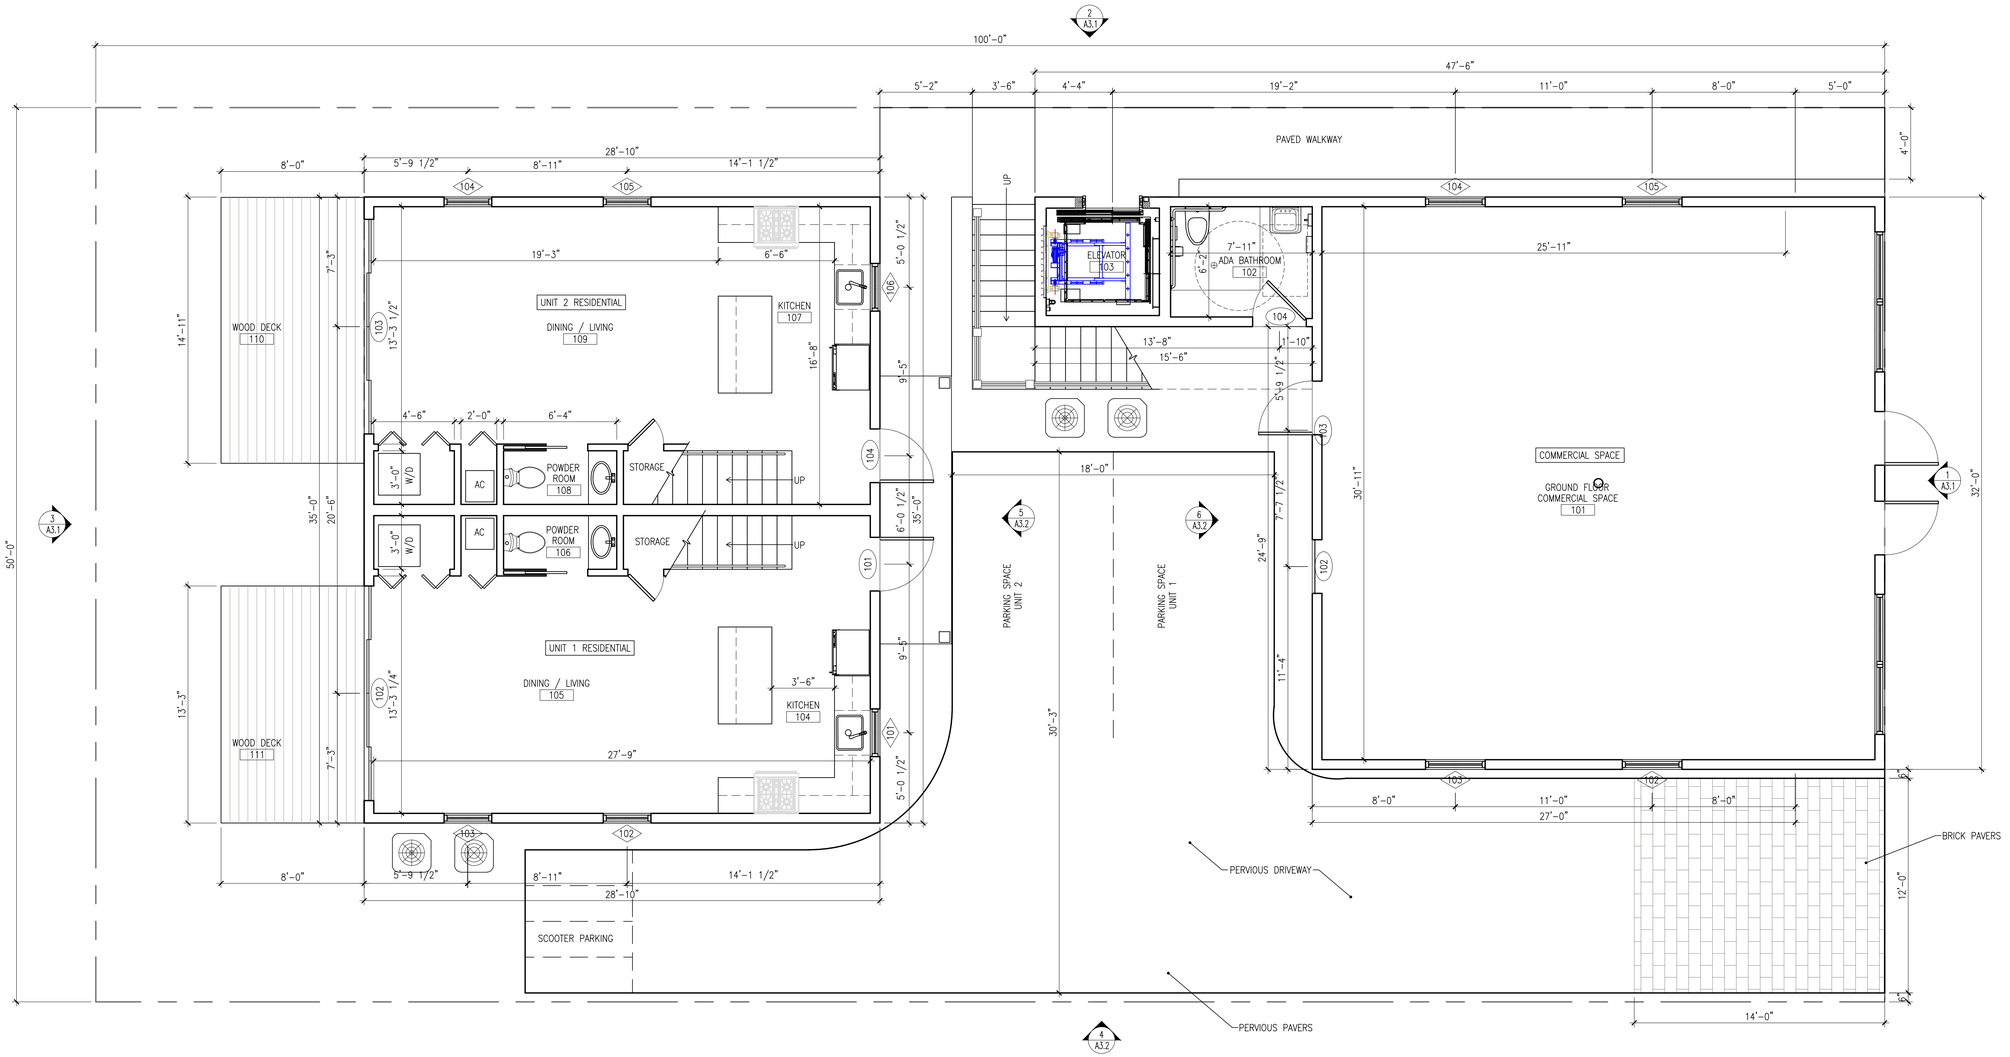

1 A2.1 PROPOSED FIRST FLOOR PLAN - SITE PLAN

SCALE: 1/4"=1'-0"

william shepler & associates
architecture

201 Front Street, Suite 203
Key West, FL 33040

Tel: 305-735-3131
Email: info@wshepler.com

Seal:

Consultants:

Meridian Engineering LLC

AUTHORIZATION #29401
ph:305-293-3263 fax:293-4899

Submissions / Revisions:

H.A.R.C. SUBMISSION: 2.26.18
PLANNING SUBMISSION: 5.31.18

1028-1030 TRUMAN AVE.

KEY WEST , FL

NEW COMMERCIAL BUILDING & TWO RESIDENTIAL UNITS

Drawing Size: 24x36
Project #: 18012

Title:

FIRST FLOOR PLANS & SITE PLAN

Sheet Number:

A-2.1

Date: - FEBRUARY 14, 2018

© 2018 by WILLIAM SHEPLER & ASSOCIATES ARCHITECTURE LLC