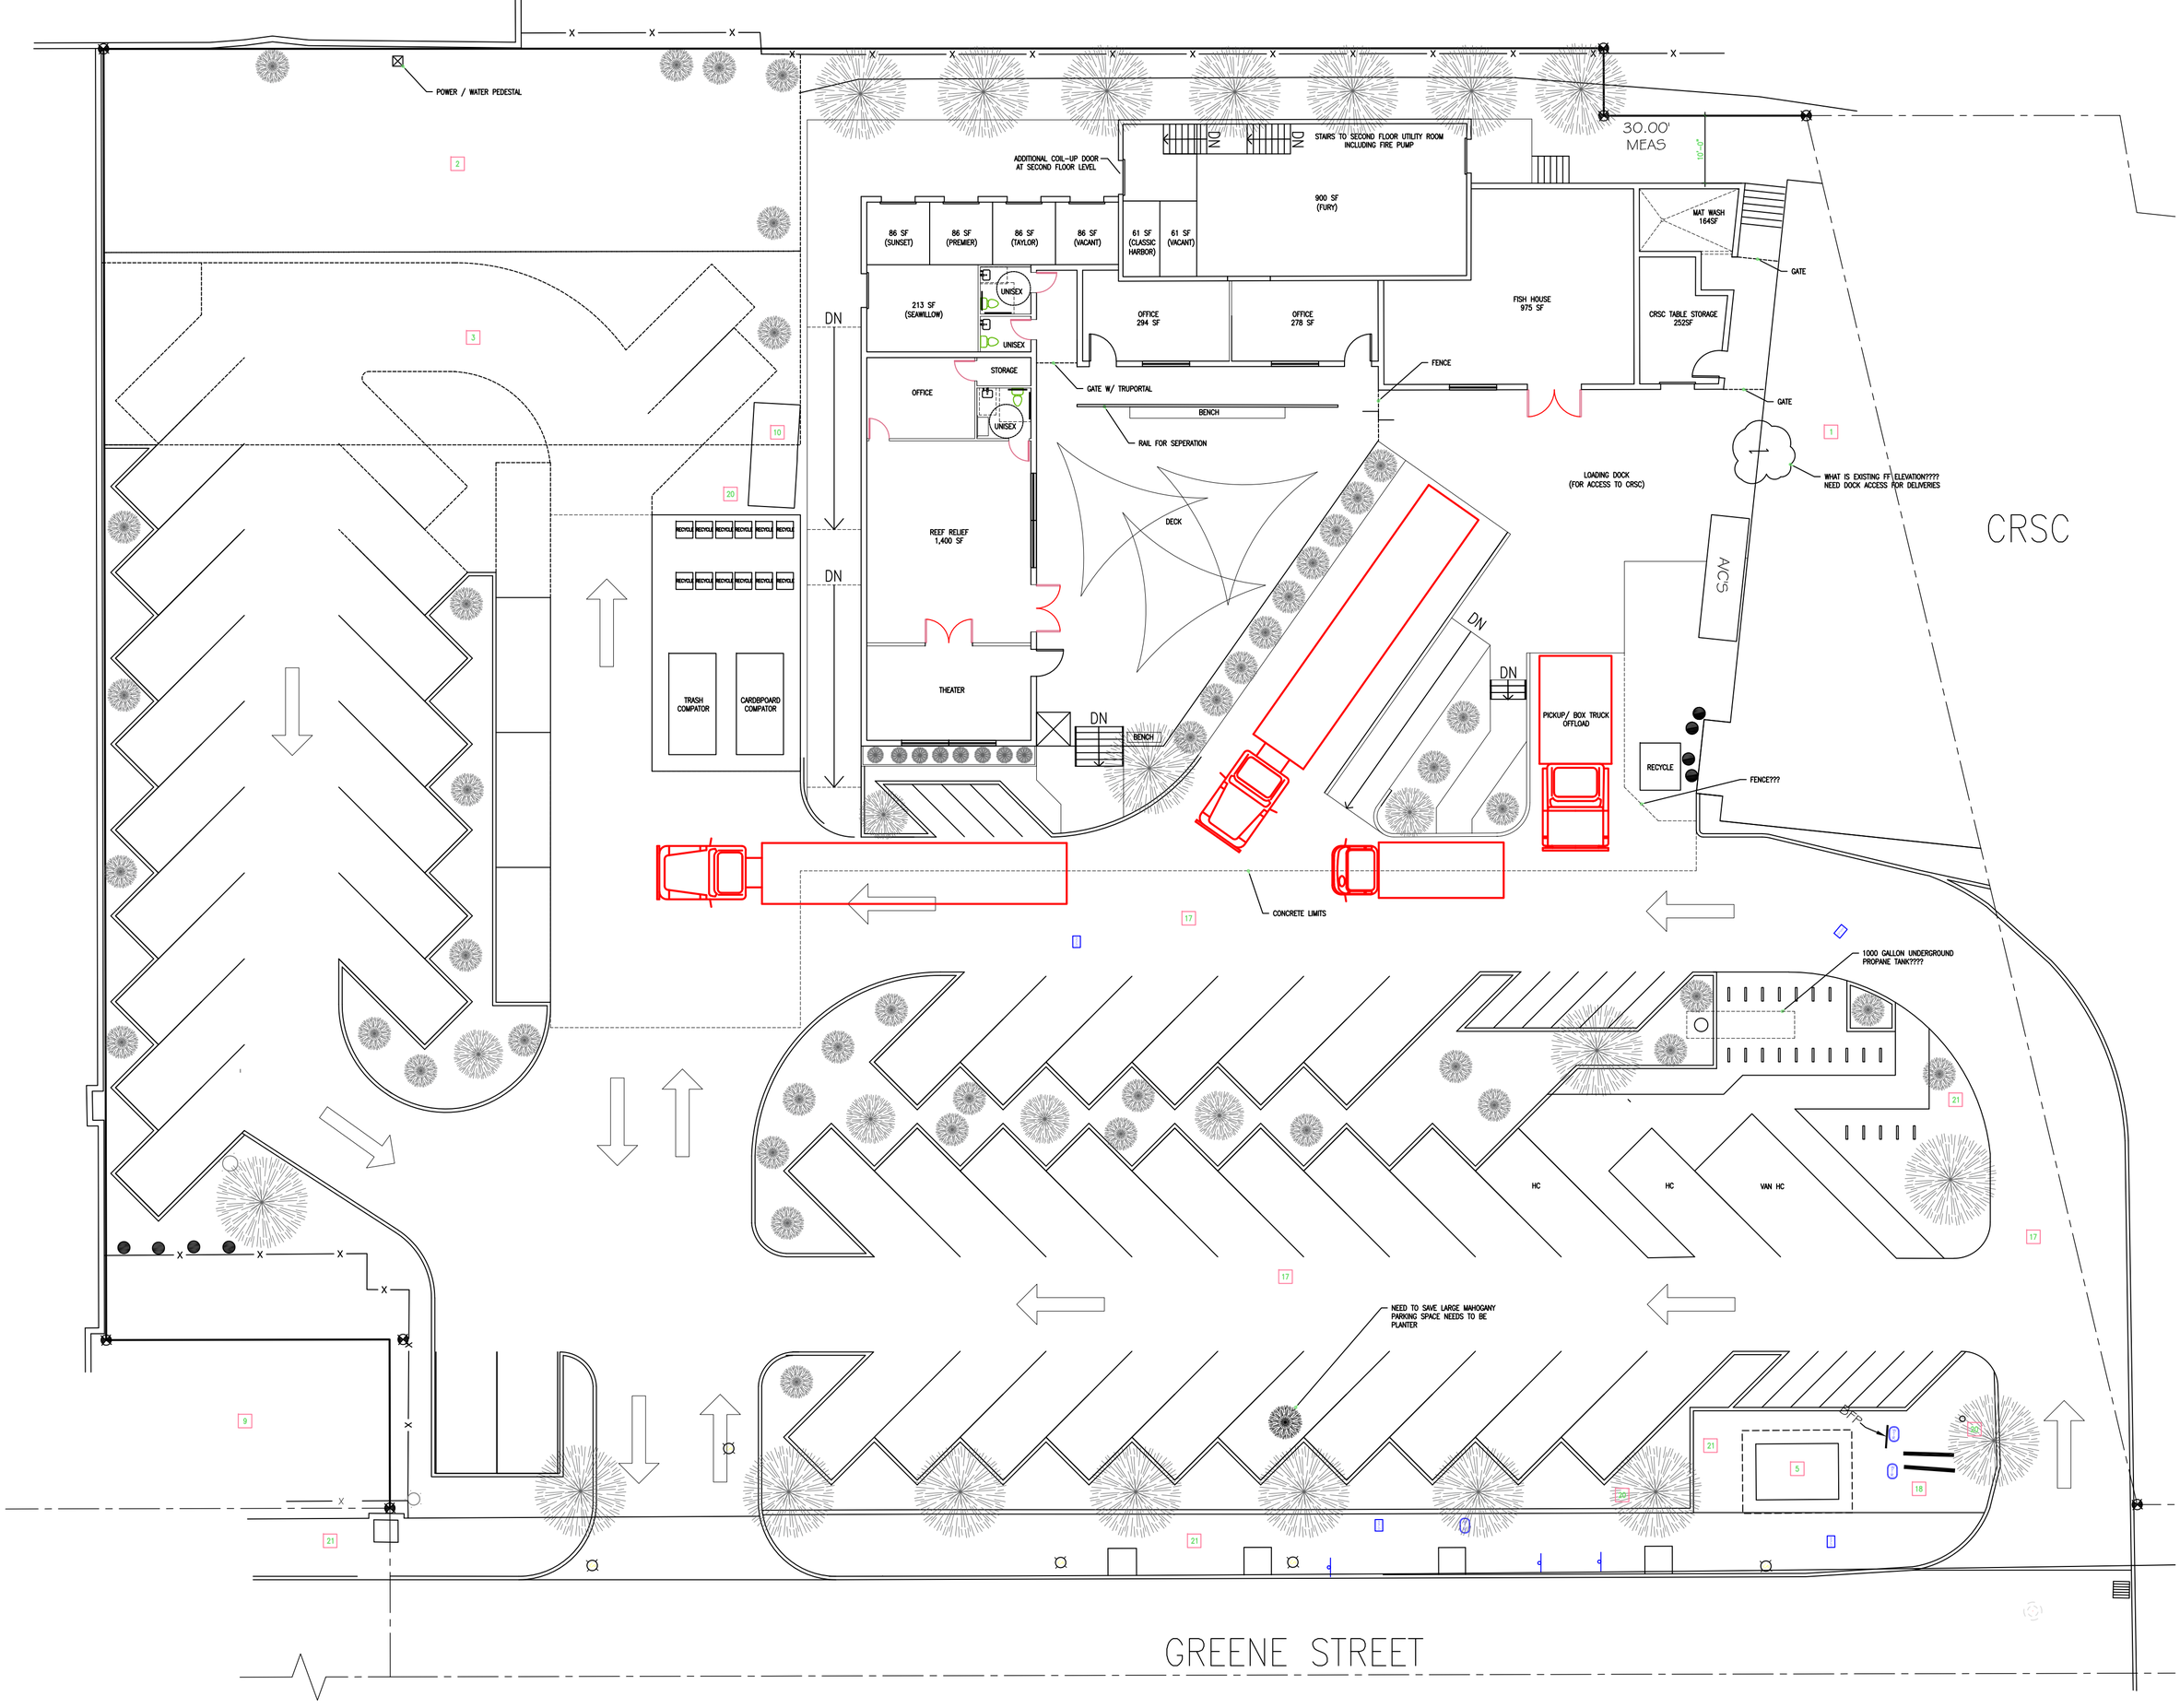
POWER / WATER PEDESTAL
ADDITIONAL COIL-UP DOOR AT SECOND FLOOR LEVEL
STAIRS TO SECOND FLOOR UTILITY ROOM INCLUDING FIRE PUMP
900 SF (FURY)
86 SF (SUNSET)
86 SF (PREMIER)
86 SF (TAYLOR)
86 SF (VACANT)
61 SF (CLASSIC HARBOR)
61 SF (VACANT)
213 SF (SEAWILLOW)
UNISEX
OFFICE 294 SF
OFFICE 278 SF
FISH HOUSE 975 SF
MAT WASH 164SF
CRSC TABLE STORAGE 252SF
30.00' MEAS
GATE
FENCE
STORAGE
OFFICE
GATE W/ TRUPORTAL
BENCH
RAIL FOR SEPERATION
REEF RELIEF 1,400 SF
DECK
LOADING DOCK (FOR ACCESS TO CRSC)
WHAT IS EXISTING FF ELEVATION???? NEED DOCK ACCESS FOR DELIVERIES
CRSC
A/C'S
RECYCLE
TRASH COMPATOR
CARDBOARD COMPATOR
THEATER
DN
PICKUP/ BOX TRUCK OFFLOAD
FENCE???
CONCRETE LIMITS
1000 GALLON UNDERGROUND PROPANE TANK????
HC
VAN HC
NEED TO SAVE LARGE MAHOGANY PARKING SPACE NEEDS TO BE PLANTER
GREENE STREET