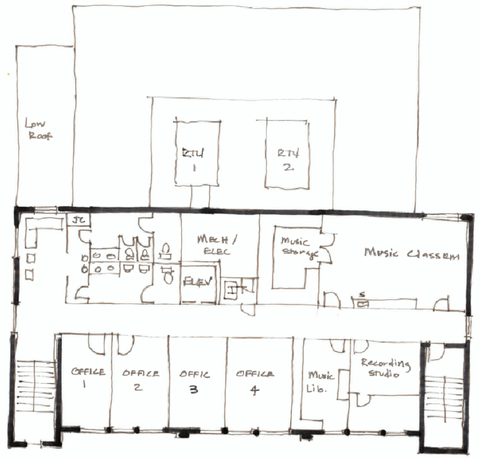

SECOND FLOOR PLAN

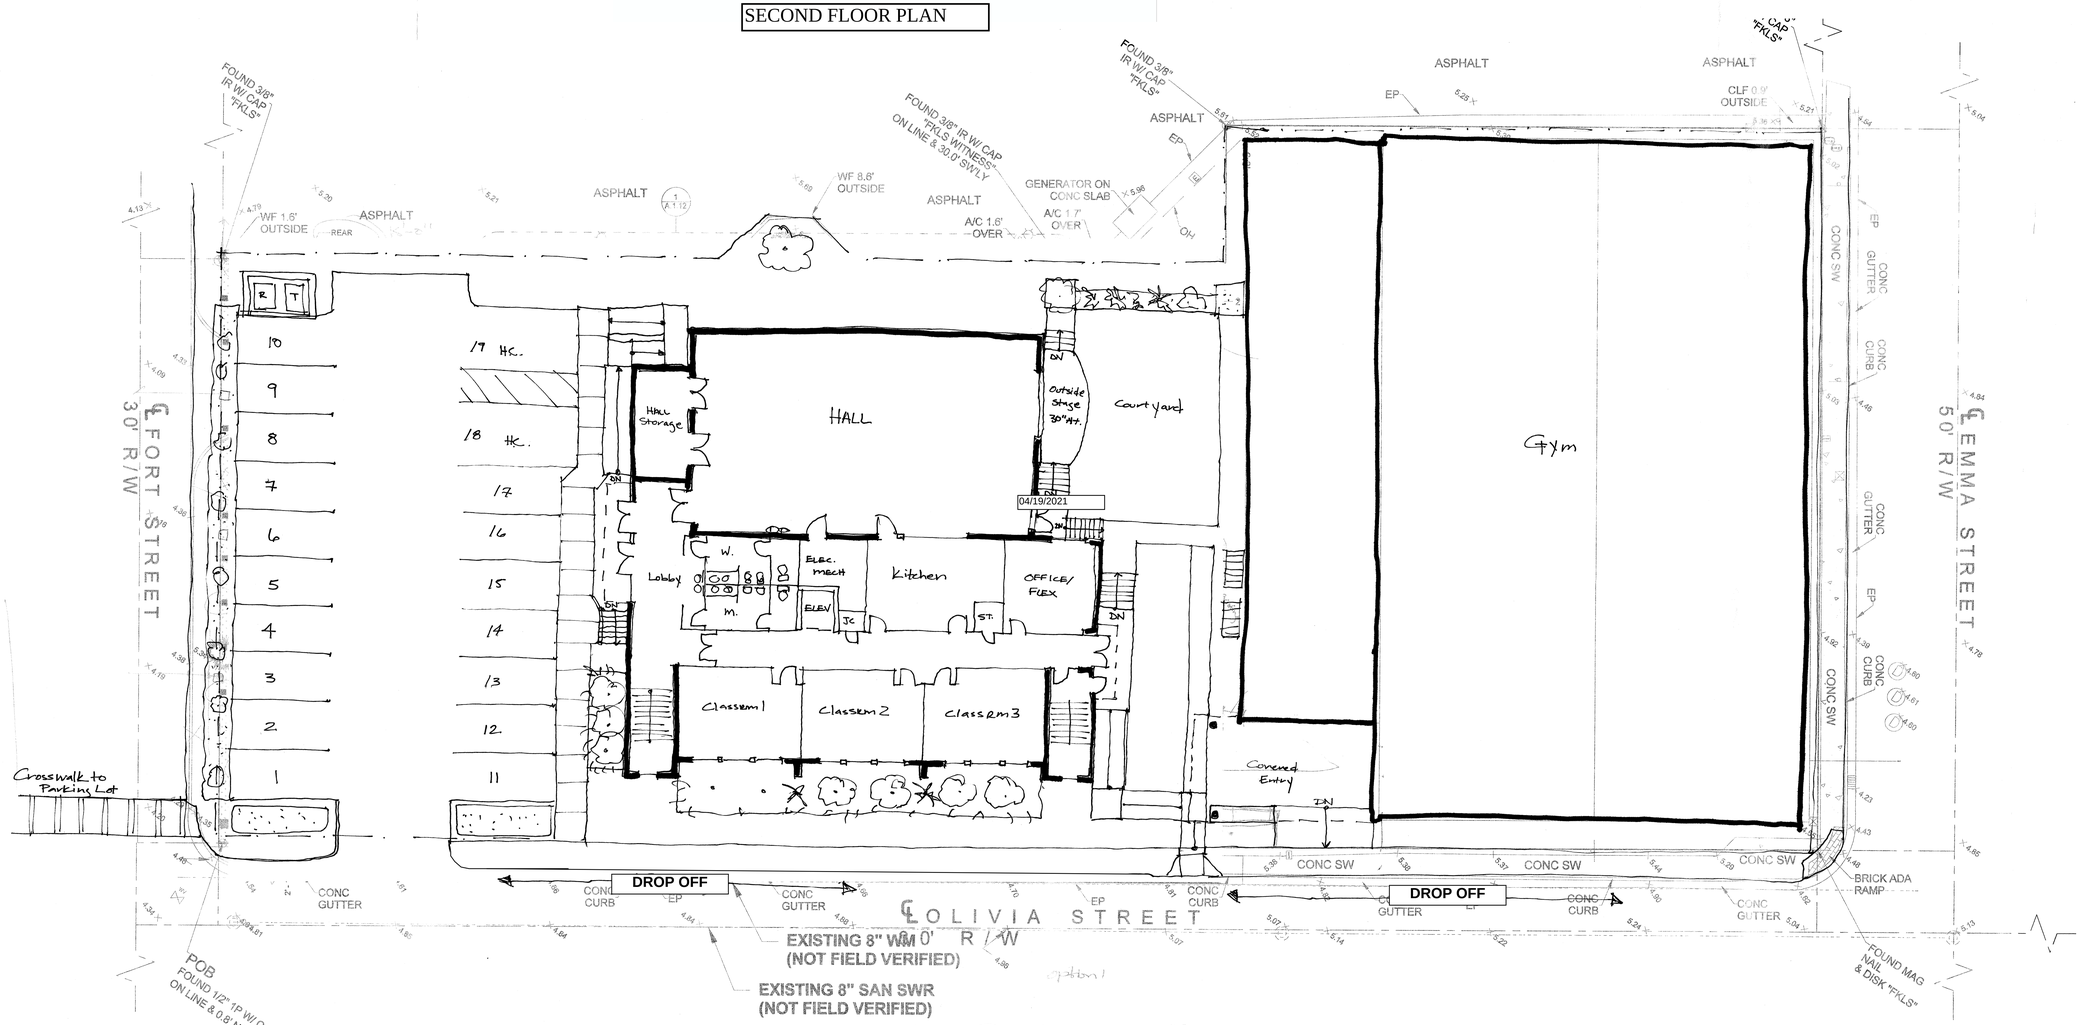

1 SITE PLAN
SCALE: 3/32" = 1'-0"

OPTION B

FLOOR PLAN- 10,600 +/- SF

ARCHITECT:
K2M DESIGN
Architecture, Engineering, Interior Design, Asset Management, Specialty Consulting
Key Largo, Florida
Key West, Florida
Marathon, Florida
URL: www.k2mdesign.com
PROF. REG. AA26001059
Building Relationships Based on Trust and Results
Cleveland | Columbus | Indianapolis | Key Largo | Key West | Marathon | Charlotte | Baltimore | Bentonville

Seal:

Consultants:
DDAI
DAVID DOUGLAS ASSOCIATES, INC.
A Subsidiary of Cardno
11404 Overseas Highway, Suite 208
Marathon, FL 33050
Ph. 305-517-4464
Website: www.ddai-engineers.com
Certificate of Authorization # 7508

Nutting Engineers
of Florida Inc. | Established 1967
Your Project is Our Commitment

Blue Island
LANDSCAPE, LIGHTING & IRRIGATION
blueislandinc.com

Submissions:

1	RSUED SD SET	11/20/2019
2	RSUED DRC	12/13/2019
3	RSUED DD SET	02/19/2020
4	REVISION 1 - PARKING	10/06/2020

FREDERICK DOUGLASS GYM
111 OLIVIA STREET, KEY WEST, FL. 33040

CITY OF KEY WEST
1300 WHITE STREET, KEY WEST, FL. 33040

PLOTTED:
10/6/2020 12:59:18 PM

Drawing Size	Project #:
30x42	19095
Drawn By:	Checked By:

Title:
ARCHITECTURAL SITE PLAN

Sheet Number:
A1.1.1

Date: 04/19/2021

©2019 by K2M Design, Inc.

10/6/2020 12:59:18 PM
C:\Users\vmatic\Documents\19095 - FDG_v20_rmatic.rvt