

X:\MIA\2026\20267003\Design\Civil\00L-1 DISPOSITION KEY PLAZA
7/5/2026 1:13 PM

OVERALL TREE DISPOSITION PLAN
SCALE: 1" = 60'

SYMBOL LEGEND

EXISTING VEGETATION TO BE PROTECTED WITH TREE BARRIERS; AND PRUNED AS REQUIRED FOR INSTALLATION OF PROPOSED IMPROVEMENTS.

EXISTING VEGETATION TO BE RELOCATED

EXISTING VEGETATION TO BE REMOVED

EXISTING VEGETATION NOT IN SCOPE

NOTE: SEE TREE TABLE FOR ALL EXISTING VEGETATION DATA (PENDING SURVEY COMPLETION).

TREE DISPOSITION NOTES

- ALL TREE/PALM PRUNING, TREE/PALM PROTECTION AND PLANTING WORK SHALL BE PERFORMED IN COMPLIANCE WITH APPLICABLE REQUIREMENTS OF GOVERNING AUTHORITIES HAVING JURISDICTION, INCLUDING MONROE COUNTY, CITY OF KEY WEST AND LATEST ANSI A300 STANDARDS.
- SEE SURVEY FOR ADDITIONAL SITE INFORMATION.
- CONTRACTOR SHALL PROTECT ALL EXISTING PAVEMENTS, CURBING, WALLS, FENCING, VEGETATION, SHRUBS, GROUND COVER, SOD, UNDERGROUND UTILITIES, IRRIGATION EQUIPMENT, AND OTHER SITE INFRASTRUCTURE INDICATED TO REMAIN WITHIN WORK AREAS FROM DAMAGE DURING PROGRESS OF WORK, AND SHALL RESTORE OR REPLACE ALL SUCH ITEMS DAMAGED DURING PROGRESS OF WORK TO MATCH EXISTING.
- PROTECTIVE VEGETATION BARRIERS SHALL BE PROVIDED IN COMPLIANCE WITH ALL MDC REQUIREMENTS. PROTECTIVE BARRIERS SHALL BE PLACED AROUND EACH TREE OR PALM NO LESS THAN TEN FEET (IN RADIUS) FROM THE TRUNK OF ANY PROTECTED TREE OR PALM. PROTECTIVE BARRIERS SHALL BE A MINIMUM OF FOUR FEET ABOVE GROUND LEVEL AND SHALL BE CONSTRUCTED OF WOOD, PLASTIC OR METAL, AND SHALL REMAIN IN PLACE UNTIL DEVELOPMENT IS COMPLETED. PROTECTIVE BARRIERS SHALL BE IN PLACE PRIOR TO THE START OF ANY CONSTRUCTION.
- ONLY CLEARING BY HAND IS PERMISSIBLE WITHIN THE DRIPLINE OF TREES DESIGNATED FOR PRESERVATION. THE ROOT SYSTEMS OF TREES SHALL BE PROTECTED AT ALL TIMES. IF ROOTS ARE EXPOSED, THE CONTRACTOR SHALL PROVIDE TEMPORARY EARTH COVER MIXED WITH PEAT MOSS AND WRAPPED WITH BURLAP TO PREVENT EXPOSED ROOTS FROM DRYING OUT BEFORE PERMANENT BACKFILL IS PLACED. THE CONTRACTOR SHALL ALSO WATER, MAINTAIN IN MOIST CONDITION, AND OTHERWISE TEMPORARILY SUPPORT AND PROTECT THE TREE OR ROOT FROM DAMAGE UNTIL THE TREE OR ROOT IS PERMANENTLY COVERED WITH EARTH.
- NO EXCESS OIL, FILL, EQUIPMENT, BUILDING MATERIALS OR BUILDING DEBRIS SHALL BE PLACED WITHIN THE AREAS SURROUNDED BY PROTECTIVE BARRIERS, NOR SHALL THERE BE DISPOSAL OF ANY WASTE MATERIAL SUCH AS PAINTS, OILS, SOLVENTS, ASPHALT, CONCRETE, MORTAR OR ANY OTHER MATERIAL HARMFUL TO TREES OR UNDERSTORY PLANTS WITHIN THE AREAS SURROUNDED BY PROTECTIVE BARRIERS.
- PROTECTIVE BARRIERS OR PROTECTIVE DESIGNATIONS SHALL REMAIN IN PLACE UNTIL THEY ARE AUTHORIZED TO BE REMOVED BY APPROPRIATE BUILDING OR OTHER FIELD INSPECTION STAFF OR UNTIL RECEIPT OF A CERTIFICATE OF OCCUPANCY.
- ALL LANDSCAPE WORK SHALL BE COORDINATED WITH OTHER DISCIPLINES AS REQUIRED THROUGHOUT DURATION OF WORK.
- CONTRACTOR SHALL PROTECT AND MAINTAIN ALL EXISTING AND RELOCATED TREES/PALMS WITHIN PROJECT LIMITS IN A HEALTHY GROWING CONDITION FOR A PERIOD OF AT LEAST ONE (1) YEAR AFTER FINAL ACCEPTANCE. CONTRACTOR SHALL PROVIDE MAINTENANCE AS MAY BE REQUIRED, INCLUDING STAKING, WATERING, PRUNING AND RE-PLANTING TO ENSURE OVERALL HEALTH OF TREES/PALMS.
- ANY EXISTING OR RELOCATED TREE/PALM THAT SHOULD DIE, OR IS OTHERWISE FOUND TO BE UNACCEPTABLE TO THE LANDSCAPE ARCHITECT/OWNER DURING THE PROGRESSION OF WORK AND THROUGHOUT THE REQUIRED MAINTENANCE PERIOD AFTER FINAL ACCEPTANCE, SHALL BE REMOVED AND REPLACED BY THE CONTRACTOR WITH EQUAL OR BETTER PLANT MATERIAL; AND THE SITE SHALL BE RESTORED AT NO ADDITIONAL COST TO THE OWNER.
- ALL INVASIVE PLANT SPECIES INCLUDED IN LATEST FLORIDA INVASIVE SPECIES COUNCIL CATEGORY I PLANT LIST SHALL BE REMOVED FROM THE PROJECT SITE IN THEIR ENTIRETY, INCLUDING THE ROOTBALL, ALL SPROUTS AND DROPPINGS. FIELD VERIFY ALL.

TREE BARRIER NOTES

- TREE BARRIERS SHOWN ON PLAN ARE DIAGRAMMATIC ONLY. CONTRACTOR SHALL COORDINATE EXACT DIMENSIONS AND PLACEMENTS IN FIELD.
- CONTRACTOR SHALL PROVIDE 6'-8" BARRIERS AROUND TREES LESS THAN 18" DBH, AND 10'-12" BARRIERS AROUND TREES 18" DBH OR GREATER.
- REFER TO TREE PROTECTION DETAILS ON SHEET L-1.1.

TREE TRIMMING NOTES

- ALL TREES AND PALMS EXISTING TO REMAIN, OR TO BE RELOCATED SHALL BE CANOPY AND/OR ROOT PRUNED AS INDICATED BELOW.
- ALL OPERATIONS SHALL COMPLY WITH APPLICABLE FEDERAL, STATE AND LOCAL REGULATIONS FOR THIS OCCUPATION AND WORK. SPECIFICALLY, BUT NOT EXCLUSIVELY, WORK SHALL COMPLY WITH APPLICABLE OCCUPATIONAL SAFETY AND HEALTH ADMINISTRATION (OSHA) STANDARDS AND THE AMERICAN NATIONAL STANDARDS INSTITUTE (ANSI) A-300 STANDARDS FOR MAINTENANCE OF TREES AND WOODY PLANTS AND Z-133.1-1994 SAFETY REQUIREMENTS.
- PRUNING SHALL BE PERFORMED TO REDUCE THE POTENTIAL FOR INSECT/DISEASE PROBLEMS OF TREES, BY REMOVAL OF DEAD AND DYING LIMBS, REMOVING HAZARDOUS LIMBS AND BY CORRECTING POOR GROWTH HABITS OF TREES.
- ALL TRIMMING/PRUNING WORK SHALL BE PERFORMED UNDER THE DIRECT SUPERVISION OF A CERTIFIED ARBORIST.
- NO USE OF CLIMBING SPIKES OR OTHER EQUIPMENT THAT IS NOT RECOMMENDED FOR USE BY AN ISA CERTIFIED ARBORIST SHALL BE ALLOWED IN GAINING ACCESS OR REACHING INTO TREES AND PALMS FOR PRUNING.
- NO MORE THAN 30% OF FOLIAGE SHALL BE REMOVED AT ANY GIVEN TIME.
- TOPPING AND/OR CUTTING OF THE TIPS OF THE BRANCHES IS NOT ALLOWED UNLESS SPECIFICALLY DIRECTED BY THE URBAN FORESTER. AN EFFECT KNOWN AS "LIONS TAILING" IS NOT PERMITTED. THIS IS A RESULT OF PRUNING OUT TOO MANY OF THE INSIDE LATERAL BRANCHES.

INDEX OF DRAWINGS

DWG. NO.	TITLE
L-1.0	OVERALL TREE DISPOSITION PLAN
L-1.1	TREE TABLE
L-2.0	OVERALL PLANTING PLAN (CANOPY)
L-2.01	OVERALL PLANTING PLAN (UNDERSTORY)
L-2.1	PLANTING SCHEDULE
L-2.2	PLANTING DETAILS



Call 811 or visit sunshine811.com two full business days before digging to have buried facilities located and marked.
Check positive response codes before you dig!


Gräef

Graef-USA Inc.
9200 South Dadeland Boulevard
Suite 230
Miami, FL 33156
305 / 378 5555
305 / 279 4553 fax

www.graef-usa.com

CERTIFICATE OF AUTHORIZATION NO. 4270

SEAL / SIGNATURE:

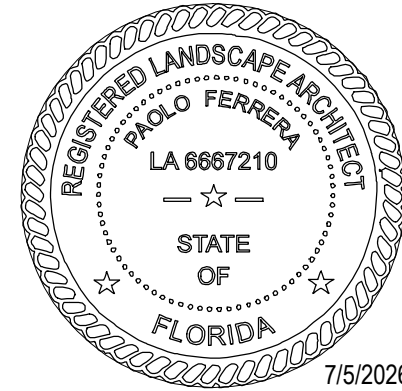

THIS ITEM HAS BEEN DIGITALLY SIGNED AND SEALED BY PAOLO FERRERA, R.L.A. ON THE DATE ADJACENT TO THE SEAL.

SIGNATURE MUST BE VERIFIED ON ANY ELECTRONIC COPIES.

FOR THE FIRM : PAOLO FERRERA
LA 6667210

PROJECT TITLE:

PUBLIX AT KEY PLAZA
PUBLIX STORE #1445

KENNEDY DRIVE AND NORTH
ROOSEVELT BLVD.
KEY WEST, FL 33040
Parcel ID.: 00065640-000000

REAL SUB LLC
PO Box 32018
Lakeland, FL 33802

ISSUE:

NO. DATE REVISIONS BY

PROJECT INFORMATION:

PROJECT NUMBER: 2026-7003

DATE: 04/10/26

DRAWN BY: P.F.

CHECKED BY: N.H.O.

APPROVED BY: P.F.

SCALE: AS SHOWN

SHEET TITLE:

OVERALL TREE DISPOSITION PLAN

SHEET NUMBER:

L-1.0

TREE TABLE

#	Scientific Name	Common Name	Size		Unit	Listing	Condition	Disposition
			(c.t. feet)	(dsh inches)				
1	<i>Sabal palmetto</i>	cabbage palm	14.00	c.t.	KWSPTL	Fair	REMOVE	
2	<i>Sabal palmetto</i>	cabbage palm	16.00	c.t.	KWSPTL	Fair	REMOVE	
3	<i>Sabal palmetto</i>	cabbage palm	17.00	c.t.	KWSPTL	Fair	REMOVE	
4	<i>Swietenia mahagoni</i>	mahogany	25.50	dsh	KWSPTL	Fair	REMOVE	
5	<i>Adonidia merrillii</i>	Christmas palm	6.50	c.t.	-	Poor	REMOVE	
6	<i>Adonidia merrillii</i>	Christmas palm	6.50	c.t.	-	Poor	REMOVE	
7	<i>Adonidia merrillii</i>	Christmas palm	7.00	c.t.	-	Poor	REMOVE	
8	<i>Adonidia merrillii</i>	Christmas palm	8.00	c.t.	-	Poor	REMOVE	
9	<i>Adonidia merrillii</i>	Christmas palm	7.50	c.t.	-	Poor	REMOVE	
10	<i>Adonidia merrillii</i>	Christmas palm	7.50	c.t.	-	Poor	REMOVE	
11	<i>Adonidia merrillii</i>	Christmas palm	7.50	c.t.	-	Fair	REMOVE	
12	<i>Adonidia merrillii</i>	Christmas palm	7.50	c.t.	-	Fair	REMOVE	
13	<i>Adonidia merrillii</i>	Christmas palm	7.00	c.t.	-	Fair	REMOVE	
14	<i>Adonidia merrillii</i>	Christmas palm	8.00	c.t.	-	Good	REMOVE	
15	<i>Adonidia merrillii</i>	Christmas palm	7.00	c.t.	-	Fair	REMOVE	
16	<i>Swietenia mahagoni</i>	mahogany	16.50	dsh	KWSPTL	Poor	REMOVE	
17	<i>Sabal palmetto</i>	cabbage palm	12.50	c.t.	KWSPTL	Fair	REMOVE	
18	<i>Sabal palmetto</i>	cabbage palm	13.00	c.t.	KWSPTL	Good	RELOCATE	
19	<i>Sabal palmetto</i>	cabbage palm	12.50	c.t.	KWSPTL	Good	RELOCATE	
20	<i>Sabal palmetto</i>	cabbage palm	12.50	c.t.	KWSPTL	Good	RELOCATE	
21	<i>Bursera simaruba</i>	gumbo limbo	6.00	dsh	KWSPTL	Poor	REMOVE	
22	<i>Sabal palmetto</i>	cabbage palm	13.50	c.t.	KWSPTL	Good	RELOCATE	
23	<i>Sabal palmetto</i>	cabbage palm	7.00	c.t.	KWSPTL	Good	RELOCATE	
24	<i>Sabal palmetto</i>	cabbage palm	11.00	c.t.	KWSPTL	Good	RELOCATE	
25	<i>Sabal palmetto</i>	cabbage palm	13.00	c.t.	KWSPTL	Good	RELOCATE	
26	<i>Sabal palmetto</i>	cabbage palm	14.00	c.t.	KWSPTL	Good	RELOCATE	
27	<i>Sabal palmetto</i>	cabbage palm	13.00	c.t.	KWSPTL	Good	RELOCATE	
28	<i>Swietenia mahagoni</i>	mahogany	20.00	dsh	KWSPTL	Poor	REMOVE	
29	<i>Sabal palmetto</i>	cabbage palm	16.00	c.t.	KWSPTL	Fair	REMOVE	
30	<i>Sabal palmetto</i>	cabbage palm	17.00	c.t.	KWSPTL	Fair	REMOVE	
31	<i>Adonidia merrillii</i>	Christmas palm	12.50	c.t.	-	Fair	REMOVE	
32	<i>Adonidia merrillii</i>	Christmas palm	12.50	c.t.	-	Fair	REMOVE	
33	<i>Washingtonia robusta</i>	Mexican fan palm	5.00	c.t.	FKIETF Cat II	Good	REMOVE	
34	<i>Washingtonia robusta</i>	Mexican fan palm	5.00	c.t.	FKIETF Cat II			

X:\MIA\2026\20267003\Design\Civil\00L-1 DISPOSITION KEY PLAZA
7/5/2026 11:55 AM

C

B

A

SECTION 01 56 39 TREE PROTECTION

PART 1 - GENERAL

1.1 SUMMARY

- A. THE SCOPE OF WORK INCLUDES ALL LABOR, MATERIALS, TOOLS, EQUIPMENT, FACILITIES, TRANSPORTATION AND SERVICES NECESSARY FOR, AND INCIDENTAL TO PERFORMING ALL OPERATIONS IN CONNECTION WITH PROTECTION OF EXISTING TREES AND OTHER PLANTS AS SHOWN ON THE DRAWINGS AND AS SPECIFIED HEREIN.
1. PROVIDE PRE-CONSTRUCTION EVALUATIONS
 2. PROVIDE TREE AND PLANT PROTECTION FENCING.
 3. PROVIDE PROTECTION OF ROOT ZONES AND ABOVE GROUND TREE AND PLANTS
 4. PROVIDE PRUNING OF EXISTING TREES AND PLANTS.
 5. PROVIDE ALL INSECT AND DISEASE CONTROL.
 6. PROVIDE MAINTENANCE OF EXISTING TREES AND PLANTS DURING THE CONSTRUCTION PERIOD.
 7. PROVIDE MAINTENANCE OF EXISTING TREES AND PLANTS DURING THE POST CONSTRUCTION PLANT MAINTENANCE PERIOD.
 8. REMOVE TREE PROTECTION FENCING AND OTHER PROTECTION FROM AROUND AND UNDER TREES AND PLANTS.
 9. CLEAN UP AND DISPOSAL OF ALL EXCESS AND SURPLUS MATERIAL.

1.2 CONTRACT DOCUMENTS

- A. SHALL CONSIST OF SPECIFICATIONS AND GENERAL CONDITIONS AND THE DRAWINGS. THE INTENT OF THESE DOCUMENTS IS TO INCLUDE ALL LABOR, MATERIALS, AND SERVICES NECESSARY FOR THE PROPER EXECUTION OF THE WORK. THE DOCUMENTS ARE TO BE CONSIDERED AS ONE. WHATEVER IS CALLED FOR BY ANY PARTS SHALL BE AS BINDING AS IF CALLED FOR IN ALL PARTS.
- B. IT IS THE INTENT OF THIS SECTION THAT THE REQUIREMENTS APPLY TO ALL SECTIONS OF THE PROJECT SPECIFICATION SUCH THAT ANY SUBCONTRACTOR MUST COMPLY WITH THE RESTRICTIONS ON WORK WITHIN DESIGNATED TREE AND PLANT PROTECTION AREAS.

1.3 RELATED DOCUMENTS AND REFERENCES

- A. RELATED DOCUMENTS:
1. SECTION 328400 - IRRIGATION
 2. SECTION 329300 - PLANTING
- B. REFERENCES: THE FOLLOWING SPECIFICATIONS AND STANDARDS OF THE ORGANIZATIONS AND DOCUMENTS LISTED IN THIS PARAGRAPH FORM A PART OF THE SPECIFICATION TO THE EXTENT REQUIRED BY THE REFERENCES THERETO. IN THE EVENT THAT THE REQUIREMENTS OF THE FOLLOWING REFERENCED STANDARDS AND SPECIFICATION CONFLICT WITH THIS SPECIFICATION SECTION THE REQUIREMENTS OF THIS SPECIFICATION SHALL PREVAIL. IN THE EVENT THAT THE REQUIREMENTS OF ANY OF THE FOLLOWING REFERENCED STANDARDS AND SPECIFICATIONS CONFLICT WITH EACH OTHER THE MORE STRINGENT REQUIREMENT SHALL PREVAIL.
1. ANSI A 300 (PART 5) - STANDARD PRACTICES FOR TREE, SHRUB AND OTHER WOODY PLANT MAINTENANCE, MOST CURRENT EDITIONS.
 2. PRUNING PRACTICES SHALL CONFORM WITH RECOMMENDATIONS "STRUCTURAL PRUNING: A GUIDE FOR THE GREEN INDUSTRY", PUBLISHED BY URBAN TREE FOUNDATION, VISALIA, CALIFORNIA, MOST CURRENT EDITION.
 3. GLOSSARY OF ARBORICULTURAL TERMS, INTERNATIONAL SOCIETY OF ARBORICULTURE, CHAMPAIGN IL, MOST CURRENT EDITION.

1.4 VERIFICATION

- A. ALL SCALED DIMENSIONS ON THE DRAWINGS ARE APPROXIMATE. BEFORE PROCEEDING WITH ANY WORK, THE CONTRACTOR SHALL CAREFULLY CHECK AND VERIFY ALL DIMENSIONS AND QUANTITIES, AND SHALL IMMEDIATELY INFORM THE OWNER'S REPRESENTATIVE OF ANY DISCREPANCIES BETWEEN THE INFORMATION ON THE DRAWINGS AND THE ACTUAL CONDITIONS, REFRAINING FROM DOING ANY WORK IN SAID AREAS UNTIL GIVEN APPROVAL TO DO SO BY THE OWNER'S REPRESENTATIVE.

1.5 PERMITS AND REGULATIONS

- A. THE CONTRACTOR SHALL OBTAIN AND PAY FOR ALL PERMITS RELATED TO THIS SECTION OF THE WORK UNLESS PREVIOUSLY EXCLUDED UNDER PROVISION OF THE CONTRACT OR GENERAL CONDITIONS. THE CONTRACTOR SHALL COMPLY WITH ALL LAWS AND ORDINANCES BEARING ON THE OPERATION OR CONDUCT OF THE WORK AS DRAWN AND SPECIFIED. IF THE CONTRACTOR OBSERVES THAT A CONFLICT EXISTS BETWEEN PERMIT REQUIREMENTS AND THE WORK OUTLINED IN THE CONTRACT DOCUMENTS, THE CONTRACTOR SHALL PROMPTLY NOTIFY THE OWNER'S REPRESENTATIVE IN WRITING INCLUDING A DESCRIPTION OF ANY NECESSARY CHANGES AND CHANGES TO THE CONTRACT PRICE RESULTING FROM CHANGES IN THE WORK.
- B. WHEREVER REFERENCES ARE MADE TO STANDARDS OR CODES IN ACCORDANCE WITH WHICH WORK IS TO BE PERFORMED OR TESTED, THE EDITION OR REVISION OF THE STANDARDS AND CODES CURRENT ON THE EFFECTIVE DATE OF THIS CONTRACT SHALL APPLY, UNLESS OTHERWISE EXPRESSLY SET FORTH.
- C. IN CASE OF CONFLICT AMONG ANY REFERENCED STANDARDS OR CODES OR BETWEEN ANY REFERENCED STANDARDS AND CODES AND THE SPECIFICATIONS, THE MORE RESTRICTIVE STANDARD SHALL APPLY OR OWNER'S REPRESENTATIVE SHALL DETERMINE WHICH SHALL GOVERN.

1.6 PROTECTION OF WORK, PROPERTY AND PERSON

- A. THE CONTRACTOR SHALL PROTECT THE WORK, ADJACENT PROPERTY, AND THE PUBLIC, AND SHALL BE RESPONSIBLE FOR ANY DAMAGES OR INJURY DUE TO HIS/HER ACTIONS.

1.7 CHANGES IN THE WORK

- A. THE OWNER'S REPRESENTATIVE MAY ORDER CHANGES IN THE WORK, AND THE CONTRACT SUM SHOULD BE ADJUSTED ACCORDINGLY. ALL SUCH ORDERS AND ADJUSTMENTS PLUS CLAIMS BY THE CONTRACTOR FOR EXTRA COMPENSATION MUST BE MADE AND APPROVED IN WRITING BEFORE EXECUTING THE WORK INVOLVED.

1.8 CORRECTION OF WORK

- A. THE CONTRACTOR SHALL RE-EXECUTE ANY WORK THAT FAILS TO CONFORM TO THE REQUIREMENTS OF THE CONTRACT AND SHALL REMEDY DEFECTS DUE TO FAULTY MATERIALS OR WORKMANSHIP UPON WRITTEN NOTICE FROM THE OWNER'S REPRESENTATIVE, AT THE SOONEST POSSIBLE TIME THAT CAN BE COORDINATED WITH OTHER WORK AND SEASONAL WEATHER DEMANDS.

1.9 DEFINITIONS

ALL TERMS IN THIS SPECIFICATION SHALL BE AS DEFINED IN THE "GLOSSARY OF ARBORICULTURAL TERMS" OR AS MODIFIED BELOW.

- A. OWNER'S REPRESENTATIVE: THE PERSON APPOINTED BY THE OWNER TO REPRESENT THEIR INTEREST IN THE REVIEW AND APPROVAL OF THE WORK AND TO SERVE AS THE CONTRACTING AUTHORITY WITH THE CONTRACTOR. THE OWNER'S REPRESENTATIVE MAY APPOINT OTHER PERSONS TO REVIEW AND APPROVE ANY ASPECTS OF THE WORK.
- B. REASONABLE AND REASONABLY: WHEN USED IN THIS SPECIFICATION IS INTENDED TO MEAN THAT THE CONDITIONS CITED WILL NOT AFFECT THE ESTABLISHMENT OR LONG TERM STABILITY, HEALTH OR GROWTH OF THE PLANT. THIS SPECIFICATION RECOGNIZES THAT PLANTS ARE NOT FREE OF DEFECTS, AND THAT PLANT CONDITIONS CHANGE WITH TIME. THIS SPECIFICATION ALSO RECOGNIZES THAT SOME DECISIONS CANNOT BE TOTALLY BASED ON MEASURED FINDINGS AND THAT PROFESSIONAL JUDGMENT IS REQUIRED. IN CASES OF DIFFERING OPINION, THE OWNER'S REPRESENTATIVE EXPERT SHALL DETERMINE WHEN CONDITIONS WITHIN THE PLANT ARE JUDGED AS REASONABLE.
- C. SHRUB: WOODY PLANTS WITH MATURE HEIGHT APPROXIMATELY LESS THAN 25 FEET.
- D. TREE AND PLANT PROTECTION AREA: AREA SURROUNDING INDIVIDUAL TREES, GROUPS OF TREES, SHRUBS, OR OTHER VEGETATION TO BE PROTECTED DURING CONSTRUCTION, AND DEFINED BY A CIRCLE CENTERED ON THE TRUNK WITH EACH TREE WITH A RADIUS EQUAL TO THE CROWN DRIFLINE UNLESS OTHERWISE INDICATED BY THE OWNER'S REPRESENTATIVE.
- E. TREE: SINGLE AND MULTI-STEMMED PLANTS, INCLUDING PALMS WITH ANTICIPATED MATURE HEIGHT APPROXIMATELY GREATER THAN 25 FEET OR ANY PLANT IDENTIFIED ON THE PLANS AS A TREE.

1.10 SUBMITTALS

- A. PRODUCT DATA: SUBMIT MANUFACTURER PRODUCT DATA AND LITERATURE DESCRIBING ALL PRODUCTS REQUIRED BY THIS SECTION TO THE OWNER'S REPRESENTATIVE FOR APPROVAL.

1.11 OBSERVATION OF THE WORK

- A. THE OWNER'S REPRESENTATIVE MAY INSPECT THE WORK AT ANY TIME.

1.12 PRE-CONSTRUCTION CONFERENCE

- A. SCHEDULE A PRE - CONSTRUCTION MEETING WITH THE OWNER'S REPRESENTATIVE BEFORE BEGINNING WORK TO REVIEW ANY QUESTIONS THE CONTRACTOR MAY HAVE REGARDING THE WORK, ADMINISTRATIVE PROCEDURES DURING CONSTRUCTION AND PROJECT WORK SCHEDULE.
- B. PRIOR TO THIS MEETING, MARK ALL TREES AND PLANTS TO REMAIN AND OR BE REMOVED AS DESCRIBED IN THIS SPECIFICATION FOR REVIEW AND APPROVAL BY THE OWNER'S REPRESENTATIVE.

1.13 QUALITY ASSURANCE

- A. CONTRACTOR QUALIFICATIONS:
1. ALL PRUNING, BRANCH TIE BACK, TREE REMOVAL, ROOT PRUNING, AND FERTILIZING REQUIRED BY THIS SECTION SHALL BE PERFORMED BY OR UNDER THE DIRECT SUPERVISION OF ISA CERTIFIED ARBORIST. SUBMIT QUALIFICATIONS FOR APPROVAL BY THE OWNER'S REPRESENTATIVE.
 2. ALL APPLICATIONS OF PESTICIDE OR HERBICIDE SHALL BE PERFORMED BY A PERSON MA

X:\MIA\2026\20267003\Design\Civil\00L-2 PLANTING KEY PLAZA
7/5/2026 1:07 PM

OVERALL PLANTING PLAN (CANOPY)
SCALE: 1" = 60'



Call 811 or visit sunshine811.com two full business days before digging to have buried facilities located and marked.
Check positive response codes before you dig!

SYMBOL LEGEND

- EXISTING VEGETATION TO BE PROTECTED WITH TREE BARRIERS; AND PRUNED AS REQUIRED FOR INSTALLATION OF PROPOSED IMPROVEMENTS.
- RELOCATED VEGETATION
- EXISTING VEGETATION NOT IN SCOPE
- PROPOSED TREES/ PALMS
- PROPOSED SHRUBS/ GROUND COVERS

NOTES:

- SEE TREE TABLES FOR EXISTING VEGETATION DATA.
- SEE PLANTING SCHEDULE FOR PROPOSED VEGETATION

PLANTING NOTES

- ALL TREE RELOCATION AND PLANTING WORK SHALL BE PERFORMED IN COMPLIANCE WITH APPLICABLE REQUIREMENTS OF GOVERNING AUTHORITIES HAVING JURISDICTION, INCLUDING CITY OF MIRAMAR, BROWARD COUNTY AND LATEST ANSI A300 STANDARDS.
- ALL PROVIDED PLANTS SHALL COMPLY WITH APPLICABLE PROVISIONS OF FLORIDA DEPARTMENT OF AGRICULTURE AND CONSUMER SERVICES GRADES AND STANDARDS FOR NURSERY PLANTS FOR GRADE NUMBER 1 OR BETTER.
- ALL GUYS AND STAKING MATERIAL SHOULD BE REMOVED WHEN THE TREE IS STABLE AND ESTABLISHED, BUT IN NO CASE MORE THAN ONE YEAR AFTER INITIAL PLANTING OF THE TREE. STABILIZATION SHALL BE IN ACCORDANCE WITH ANSI A-300 AND Z-133. TREES SHALL BE RE-STAKED IN THE EVENT OF BLOW OVER OR OTHER FAILURES OF THE STAKING AND GUYING.
- SEE SURVEY FOR ADDITIONAL SITE INFORMATION.
- REFER TO SPECIFICATIONS FOR ADDITIONAL CONTRACT REQUIREMENTS.
- CONTRACTOR SHALL PROTECT ALL EXISTING PAVEMENTS, CURBING, WALLS, FENCING, VEGETATION, SHRUBS, GROUND COVER, SOD, UNDERGROUND UTILITIES, IRRIGATION EQUIPMENT AND OTHER SITE INFRASTRUCTURE INDICATED TO REMAIN WITHIN WORK AREAS FROM DAMAGE DURING PROGRESS OF WORK; AND SHALL RESTORE OR REPLACE ALL SUCH ITEMS DAMAGED DURING PROGRESS OF WORK TO MATCH EXISTING.
- PROTECTIVE VEGETATION BARRIERS SHALL BE PROVIDED IN COMPLIANCE WITH ALL CITY OF MIRAMAR, BROWARD COUNTY REQUIREMENTS AND SHALL BE IN PLACE PRIOR TO THE START OF ANY CONSTRUCTION.
- CONTRACTOR SHALL CANOPY PRUNE AND ROOT PRUNE ALL EXISTING TREES AS MAY BE REQUIRED FOR COORDINATION WITH PROPOSED SITE IMPROVEMENTS. ALL PROTECTED AND/OR RELOCATED TREES SHALL BE CANOPY PRUNED TO PROVIDE AN UNOBSTRUCTED VERTICAL CLEARANCE OF 14 FEET ABOVE ALL FIRE DEPARTMENT ACCESS WAYS.
- CONTRACTOR SHALL PROVIDE ROOT BARRIERS FOR ALL EXISTING AND PROPOSED TREES LOCATED WITHIN 6 FEET FROM NEW PAVEMENTS OR PEDESTRIAN AREAS. ALL SHADE TREES INSTALLED WITHIN SIX (6) FEET OF PUBLIC INFRASTRUCTURE SHALL UTILIZE A ROOT BARRIER SYSTEM, AS APPROVED BY THE CITY. EXTENT OF ROOT BARRIERS SHALL BE COORDINATED IN FIELD. CONTRACTOR SHALL COORDINATE ROOT PRUNING WITH SITE PAVING REPAIR AND CONSTRUCTION WORK. ALL ROOT PRUNING WORK SHALL BE PERFORMED UNDER SUPERVISION OF A CERTIFIED ARBORIST.
- ALL EXISTING LANDSCAPE IN THE RIGHT-OF-WAY THAT IS ADJACENT TO WORK AREAS SHALL BE PROTECTED FROM DAMAGE THROUGHOUT THE DURATION OF CONSTRUCTION. CONTRACTOR SHALL PRUNE ANY TREE CANOPY ENCRDACHING ONTO PROJECT SITE AREAS AS MAY BE REQUIRED TO ACCOMMODATE PROPOSED ON-SITE IMPROVEMENTS.
- ALL LANDSCAPE WORK SHALL BE COORDINATED WITH OTHER DISCIPLINES AS REQUIRED THROUGHOUT DURATION OF WORK. CONTRACTOR SHALL PROTECT AND MAINTAIN RELOCATED TREES/PALMS IN SECURE TEMPORARY STAGING AREA AS MAY BE REQUIRED, INCLUDING STAKING, WATERING AND PRUNING, TO ENSURE OVERALL HEALTH OF TREES/PALMS.
- ANY TREE/PALM THAT SHOULD DIE, OR IS OTHERWISE FOUND TO BE UNACCEPTABLE TO THE LANDSCAPE ARCHITECT/ OWNER DURING TEMPORARY STAGING OR WITHIN THE REQUIRED MAINTENANCE PERIOD AFTER FINAL INSTALLATION, SHALL BE REMOVED AND REPLACED BY THE CONTRACTOR WITH EQUAL OR BETTER PLANT MATERIAL, AND THE SITE SHALL BE RESTORED AT NO ADDITIONAL COST TO OWNER.
- CONTRACTOR SHALL PROVIDE TEMPORARY OR PERMANENT IRRIGATION PRIOR TO, OR CONCURRENTLY WITH ALL TREE/PALM RELOCATION WORK. ALL RELOCATED PLANT MATERIAL SHALL BE WATERED BEGINNING AT THE TIME OF INITIAL TRANSPLANTING, AND SUBSEQUENTLY THEREAFTER AS REQUIRED. REFER TO PLANTING SPECIFICATIONS.
- CONTRACTOR SHALL WARRANTY NEWLY INSTALLED TREES FOR A PERIOD OF AT LEAST ONE (1) YEAR, BEGINNING AFTER FINAL ACCEPTANCE. CONTRACTOR SHALL PROVIDE MAINTENANCE OF PLANTS IMMEDIATELY AFTER INSTALLATION AS MAY BE REQUIRED TO ENSURE OVERALL HEALTH OF TREES, INCLUDING STAKING/BRACING, WATERING, PRUNING, AND REPLACEMENT.
- PROVIDE DYE-FREE MULCH FROM MELALEUCA, EUCALYPTUS, AUSTRALIAN PINE, OR OTHER NON-OLD GROWTH HARDWOOD FOR ALL PLANTING AREAS UNLESS NOTED OTHERWISE. MULCH RINGS SHALL EXTEND AT LEAST 3 FEET FROM EDGE OF TREE TRUNKS AND BASE OF PALMS. MULCH SHALL BE AT LEAST 6 INCHES AWAY FROM ANY PORTION OF A BUILDING OR STRUCTURE, AND AT LEAST 3 INCHES AWAY FROM TREE TRUNKS, PALMS, OR SHRUB STEMS. MULCH SHALL BE APPLIED TO COMPLETELY COVER ALL LANDSCAPE AREAS, AND EXTEND TO NEAREST PAVEMENT, CURBING OR FENCING. CONTRACTOR SHALL SUBMIT PRODUCT SAMPLE FOR APPROVAL TO LANDSCAPE ARCHITECT PRIOR TO INSTALLATION.
- NO STRUCTURE OR PLANTING SHALL EXCEED 30 INCHES IN HEIGHT WITHIN SAFETY SIGHT TRIANGLES.
- SHRUBS SHALL BE INSTALLED WITH A MINIMUM HEIGHT OF 24 INCHES AND SPREAD OF 18 INCHES IMMEDIATELY UPON PLANTING.
- ALL INVASIVE PLANT SPECIES INCLUDED IN LATEST FLORIDA INVASIVE SPECIES COUNCIL CATEGORY I PLANT LIST SHALL BE REMOVED FROM THE PROJECT SITE IN THEIR ENTIRETY, INCLUDING THE ROOTBALL, ALL SPROUTS AND DROPPINGS. FIELD VERIFY ALL.

SUB-GRADE NOTES

- ALL PROPOSED LANDSCAPE AREAS SHALL BE FREE FROM ANY REMNANT SUB-SURFACE STRUCTURAL OR PAVEMENT ELEMENTS INCLUDING FOUNDATIONS, FOOTINGS AND COMPACTED SUB-BASE LAYERS. ALL NEW PLANTING BEDS, LANDSCAPE AREAS LOCATED IN RECLAIMED

X:\MIA\2026\20267003\Design\Civil\00L-2 PLANTING KEY PLAZA
7/5/2026 12:53 PM

OVERALL PLANTING PLAN (UNDERSTORY)

SCALE: 1" = 60'



Call 811 or visit sunshine811.com two full business days before digging to have buried facilities located and marked.
Check positive response codes before you dig!

SYMBOL LEGEND

- EXISTING VEGETATION TO BE PROTECTED WITH TREE BARRIERS; AND PRUNED AS REQUIRED FOR INSTALLATION OF PROPOSED IMPROVEMENTS.
- RELOCATED VEGETATION
- EXISTING VEGETATION NOT IN SCOPE
- PROPOSED TREES/ PALMS
- PROPOSED SHRUBS/ GROUND COVERS

NOTES:

- SEE TREE TABLES FOR EXISTING VEGETATION DATA.
- SEE PLANTING SCHEDULE FOR PROPOSED VEGETATION

PLANTING NOTES

- ALL TREE RELOCATION AND PLANTING WORK SHALL BE PERFORMED IN COMPLIANCE WITH APPLICABLE REQUIREMENTS OF GOVERNING AUTHORITIES HAVING JURISDICTION, INCLUDING CITY OF MIRAMAR, BROWARD COUNTY AND LATEST ANSI A300 STANDARDS.
- ALL PROVIDED PLANTS SHALL COMPLY WITH APPLICABLE PROVISIONS OF FLORIDA DEPARTMENT OF AGRICULTURE AND CONSUMER SERVICES GRADES AND STANDARDS FOR NURSERY PLANTS FOR GRADE NUMBER 1 OR BETTER.
- ALL GUYS AND STAKING MATERIAL SHOULD BE REMOVED WHEN THE TREE IS STABLE AND ESTABLISHED, BUT IN NO CASE MORE THAN ONE YEAR AFTER INITIAL PLANTING OF THE TREE. STABILIZATION SHALL BE IN ACCORDANCE WITH ANSI A-300 AND 2-133. TREES SHALL BE RE-STAKED IN THE EVENT OF BLOW OVER OR OTHER FAILURES OF THE STAKING AND GUYING.
- SEE SURVEY FOR ADDITIONAL SITE INFORMATION.
- REFER TO SPECIFICATIONS FOR ADDITIONAL CONTRACT REQUIREMENTS.
- CONTRACTOR SHALL PROTECT ALL EXISTING PAVEMENTS, CURBING, WALLS, FENCING, VEGETATION, SHRUBS, GROUND COVER, SOD, UNDERGROUND UTILITIES, IRRIGATION EQUIPMENT AND OTHER SITE INFRASTRUCTURE INDICATED TO REMAIN WITHIN WORK AREAS FROM DAMAGE DURING PROGRESS OF WORK; AND SHALL RESTORE OR REPLACE ALL SUCH ITEMS DAMAGED DURING PROGRESS OF WORK TO MATCH EXISTING.
- PROTECTIVE VEGETATION BARRIERS SHALL BE PROVIDED IN COMPLIANCE WITH ALL CITY OF MIRAMAR, BROWARD COUNTY REQUIREMENTS AND SHALL BE IN PLACE PRIOR TO THE START OF ANY CONSTRUCTION.
- CONTRACTOR SHALL CANOPY PRUNE AND ROOT PRUNE ALL EXISTING TREES AS MAY BE REQUIRED FOR COORDINATION WITH PROPOSED SITE IMPROVEMENTS. ALL PROTECTED AND/OR RELOCATED TREES SHALL BE CANOPY PRUNED TO PROVIDE AN UNOBSTRUCTED VERTICAL CLEARANCE OF 14 FEET ABOVE ALL FIRE DEPARTMENT ACCESS WAYS.
- CONTRACTOR SHALL PROVIDE ROOT BARRIERS FOR ALL EXISTING AND PROPOSED TREES LOCATED WITHIN 6 FEET FROM NEW PAVEMENTS OR PEDESTRIAN AREAS. ALL SHADE TREES INSTALLED WITHIN SIX (6) FEET OF PUBLIC INFRASTRUCTURE SHALL UTILIZE A ROOT BARRIER SYSTEM, AS APPROVED BY THE CITY. EXTENT OF ROOT BARRIERS SHALL BE COORDINATED IN FIELD. CONTRACTOR SHALL COORDINATE ROOT PRUNING WORK WITH SITE PAVING REPAIR AND CONSTRUCTION WORK. ALL ROOT PRUNING WORK SHALL BE PERFORMED UNDER SUPERVISION OF A CERTIFIED ARBORIST.
- ALL EXISTING LANDSCAPE IN THE RIGHT-OF-WAY THAT IS ADJACENT TO WORK AREAS SHALL BE PROTECTED FROM DAMAGE THROUGHOUT THE DURATION OF CONSTRUCTION. CONTRACTOR SHALL PRUNE ANY TREE CANOPY ENCRDACHING ONTO PROJECT SITE AREAS AS MAY BE REQUIRED TO ACCOMMODATE PROPOSED ON-SITE IMPROVEMENTS.
- ALL LANDSCAPE WORK SHALL BE COORDINATED WITH OTHER DISCIPLINES AS REQUIRED THROUGHOUT DURATION OF WORK. CONTRACTOR SHALL PROTECT AND MAINTAIN RELOCATED TREES/PALMS IN SECURE TEMPORARY STAGING AREA AS MAY BE REQUIRED, INCLUDING STAKING, WATERING AND PRUNING, TO ENSURE OVERALL HEALTH OF TREES/PALMS.
- ANY TREE/PALM THAT SHOULD DIE, OR IS OTHERWISE FOUND TO BE UNACCEPTABLE TO THE LANDSCAPE ARCHITECT/ OWNER DURING TEMPORARY STAGING OR WITHIN THE REQUIRED MAINTENANCE PERIOD AFTER FINAL INSTALLATION, SHALL BE REMOVED AND REPLACED BY THE CONTRACTOR WITH EQUAL OR BETTER PLANT MATERIAL, AND THE SITE SHALL BE RESTORED AT NO ADDITIONAL COST TO OWNER.
- CONTRACTOR SHALL PROVIDE TEMPORARY OR PERMANENT IRRIGATION PRIOR TO, OR CONCURRENTLY WITH ALL TREE/PALM RELOCATION WORK. ALL RELOCATED PLANT MATERIAL SHALL BE WATERED BEGINNING AT THE TIME OF INITIAL TRANSPLANTING, AND SUBSEQUENTLY THEREAFTER AS REQUIRED. REFER TO PLANTING SPECIFICATIONS.
- CONTRACTOR SHALL WARRANTY NEWLY INSTALLED TREES FOR A PERIOD OF AT LEAST ONE (1) YEAR, BEGINNING AFTER FINAL ACCEPTANCE. CONTRACTOR SHALL PROVIDE MAINTENANCE OF PLANTS IMMEDIATELY AFTER INSTALLATION AS MAY BE REQUIRED TO ENSURE OVERALL HEALTH OF TREES, INCLUDING STAKING/BRACING, WATERING, PRUNING, AND REPLACEMENT.
- PROVIDE DYE-FREE MULCH FROM MELALEUCA, EUCALYPTUS, AUSTRALIAN PINE, OR OTHER NON-OLD GROWTH HARDWOOD FOR ALL PLANTING AREAS UNLESS NOTED OTHERWISE. MULCH RINGS SHALL EXTEND AT LEAST 3 FEET FROM EDGE OF TREE TRUNKS AND BASE OF PALMS. MULCH SHALL BE AT LEAST 6 INCHES AWAY FROM ANY PORTION OF A BUILDING OR STRUCTURE, AND AT LEAST 3 INCHES AWAY FROM TREE TRUNKS, PALMS, OR SHRUB STEMS. MULCH SHALL BE APPLIED TO COMPLETELY COVER ALL LANDSCAPE AREAS, AND EXTEND TO NEAREST PAVEMENT, CURBING OR FENCING. CONTRACTOR SHALL SUBMIT PRODUCT SAMPLE FOR APPROVAL TO LANDSCAPE ARCHITECT PRIOR TO INSTALLATION.
- NO STRUCTURE OR PLANTING SHALL EXCEED 30 INCHES IN HEIGHT WITHIN SAFETY SIGHT TRIANGLES.
- SHRUBS SHALL BE INSTALLED WITH A MINIMUM HEIGHT OF 24 INCHES AND SPREAD OF 18 INCHES IMMEDIATELY UPON PLANTING.
- ALL INVASIVE PLANT SPECIES INCLUDED IN LATEST FLORIDA INVASIVE SPECIES COUNCIL CATEGORY I PLANT LIST SHALL BE REMOVED FROM THE PROJECT SITE IN THEIR ENTIRETY, INCLUDING THE ROOTBALL, ALL SPROUTS AND DROPPINGS. FIELD VERIFY ALL.

SUB-GRADE NOTES


- ALL PROPOSED LANDSCAPE AREAS SHALL BE FREE FROM ANY REMNANT SUB-SURFACE STRUCTURAL OR PAVEMENT ELEMENTS INCLUDING FOUNDATIONS, FOOTINGS AND COMPACTED SUB-BASE LAYERS. ALL NEW PLANTING BEDS, LANDSCAPE AREAS LOCATED IN RECLAIMED PAVED AREAS AND LANDSCAPE ISLANDS SHALL BE EXCAVATED TO A MINIMUM DEPTH OF THIRTY-SIX (36) INCHES BELOW THE INTENDED ROOT BALL DEPTH, AND BACK-FILLED WITH A SUITABLE SOIL AS NOTED BELOW.
- BACKFILL MATERIAL SHALL BE FREE FROM ROCK, CONSTRUCTION DEBRIS, OR OTHER EXTRANEOUS MATERIAL OVER 1-INCH IN DIAMETER. CONTRACTOR SHALL DOCUMENT ALL SUB-SURFACE CONDITIONS FOR APPROVAL BY LANDSCAPE ARCHITECT PRIOR TO PLANT INSTALLATIONS. ADDITIONAL SOIL PERCOLATION TESTING AND/OR SOIL AMENDMENTS MAY BE REQUIRED AS DETERMINED IN FIELD TO ENSURE HEALTHY GROWING CONDITIONS.

SOIL NOTE

- THE REQUIRED SOIL MIX COMBINATION FOR THE LANDSCAPING BEDS MUST CONSIST OF 25% MUSHROOM COMPOST, 25% PINE BARK FINES AND 50% OF A SOIL WITH A PH LESS THAN 7 WHICH IS THEN MIXED INTO 50% NATIVE SOIL.

SHELL MULCH NOTE

- PROVIDE 3-INCH DEEP LAYER OF NATIVE FLORIDA SHELL MULCH FOR ALL PLANTING AREAS UNLESS NOTED OTHERWISE. MULCH SHALL BE AT LEAST 3 INCHES AWAY FROM THE EDGE OF TREE TRUNKS, PALMS, OR SHRUB STEMS. MULCH SHALL BE APPLIED TO COMPLETELY COVER ALL LANDSCAPE AREAS, AND EXTEND TO NEAREST PAVEMENT, CURBING OR FENCING. CONTRACTOR SHALL SUBMIT PRODUCT SAMPLE FOR APPROVAL TO LANDSCAPE ARCHITECT PRIOR TO INSTALLATION.

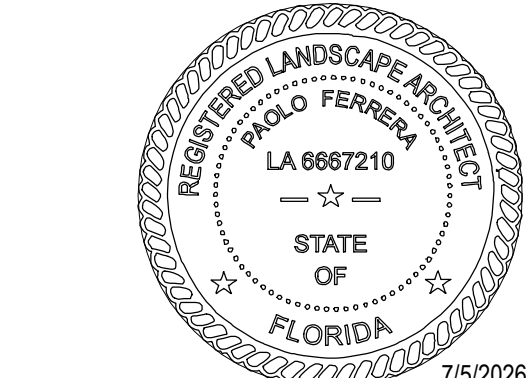

THIS ITEM HAS BEEN DIGITALLY SIGNED AND SEALED BY PAOLO FERRERA, R.L.A. ON THE DATE ADJACENT TO THE SEAL.

SIGNATURE MUST BE VERIFIED ON ANY ELECTRONIC COPIES.

FOR THE FIRM : PAOLO FERRERA
LA 6667210

PROJECT TITLE:

PUBLIX AT KEY PLAZA
PUBLIX STORE #1445

KENNEDY DRIVE AND NORTH
ROOSEVELT BLVD.
KEY WEST, FL 33040
Parcel ID : 00065640-000000

REAL SUB LLC
PO Box 32018
Lakeland, FL 33802

ISSUE:

NO. DATE REVISIONS BY

PROJECT INFORMATION:

PROJECT NUMBER: 2026-7003

DATE: 04/10/26

DRAWN BY: P.F.

CHECKED BY: N.H.O.

APPROVED BY: P.F.

SCALE: AS SHOWN

SHEET TITLE:

OVERALL PLANTING PLAN
(UNDERSTORY)

SHEET NUMBER:

L-2.01

PRELIMINARY - NOT FOR CONSTRUCTION

LANDSCAPE REQUIREMENTS


4/10/24, 8:38 AM Key West, FL Code of Ordinances
Sec. 108-413 - Requirements along street frontage.

(a) Location of landscaping. Landscaping shall be required to be located within the property line and/or building setback as established by the land development regulations or as otherwise established. Landscaping, when required in easements, may be adjusted by the planning board. A decision on any related issue decided upon by the planning board but remaining in dispute shall be resolved by the city commission.

(b) Minimum standards. The landscaping shall comply with the following stipulated minimum standards and shall, in all cases, consist of a minimum of 70 percent native species. The local extension service provides a list of native trees, shrubs, and ground cover:


MINIMUM STANDARDS FOR LANDSCAPING ALONG THE RIGHT-OF-WAY		
Area of Site	Width of Required Landscaping (linear feet)	Number of Plant Units* Required per 100 Linear Feet of Property Line or Right-of-Way
Less than 0.5 acre	10	40
0.5 to <1 acre	20	80
1 to <3 acres	30	120

MINIMUM ROOT BALL DIMENSIONS		
HEIGHT	A	B
UNDER 15'	8"	12"
15'-25'	10"	18"
25'-30'	12"	24"
OVER 30'	14"	24"

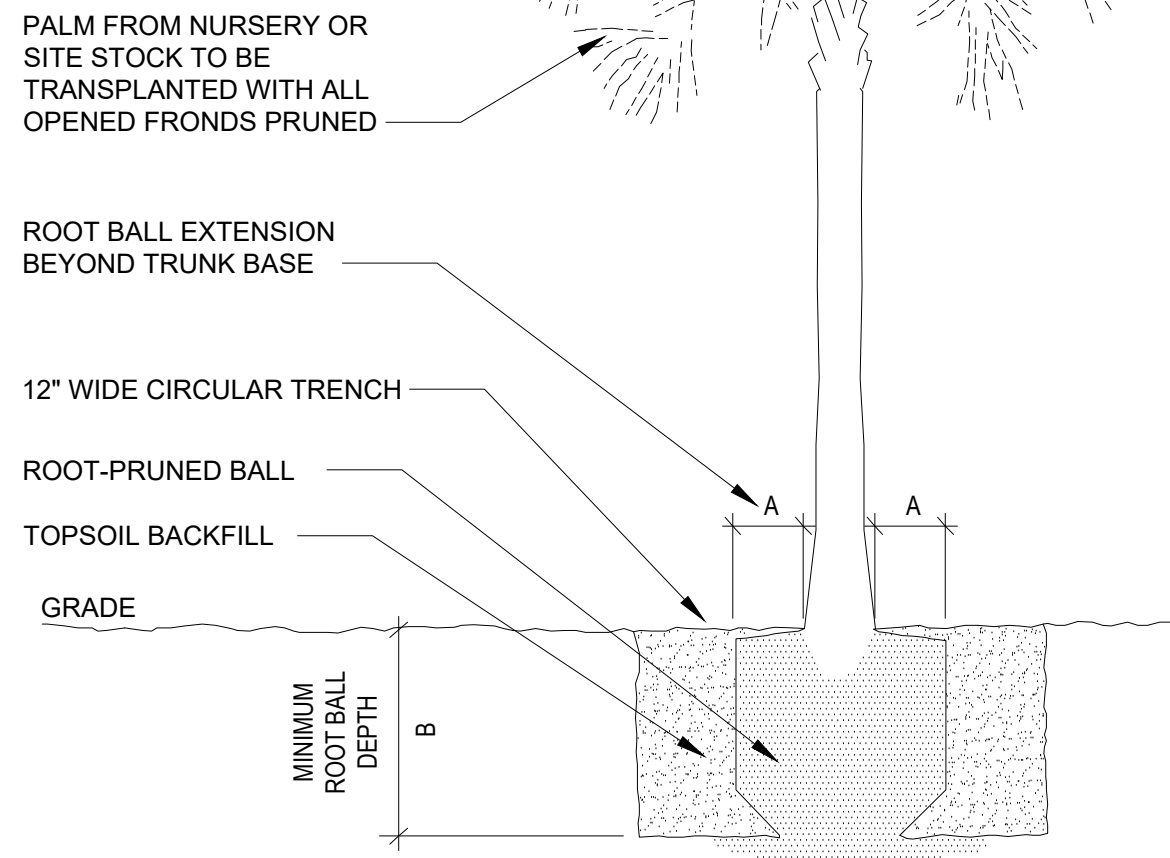


SABAL PALM DIGGING DETAIL

N.T.S.

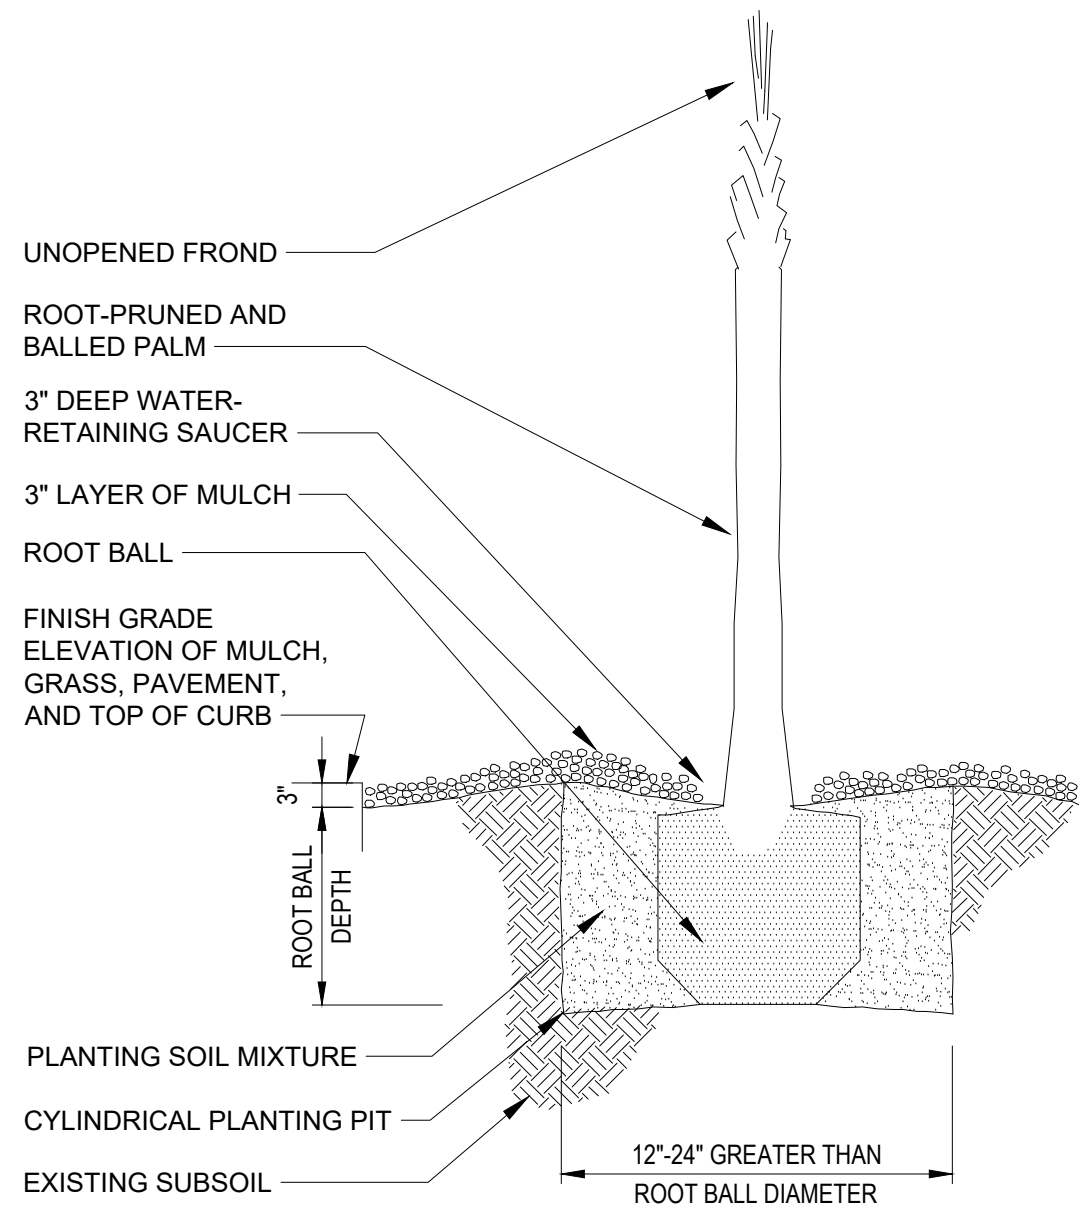


SABAL PALM PLANTING DETAIL

N.T.S.

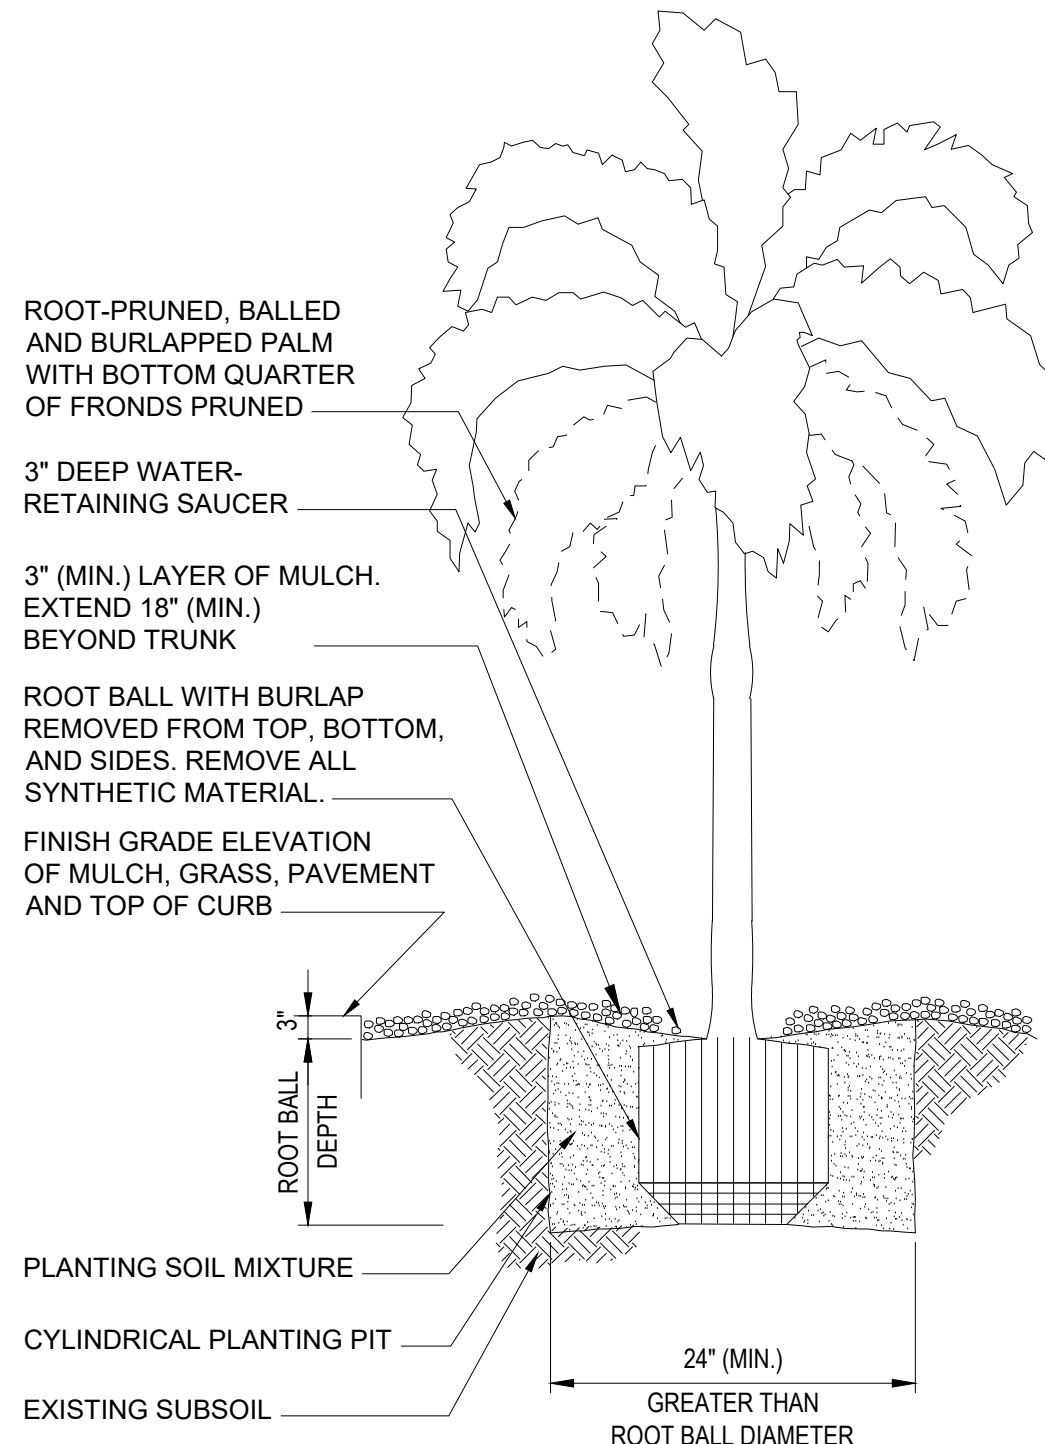

PALM PLANTING DETAIL


N.T.S.

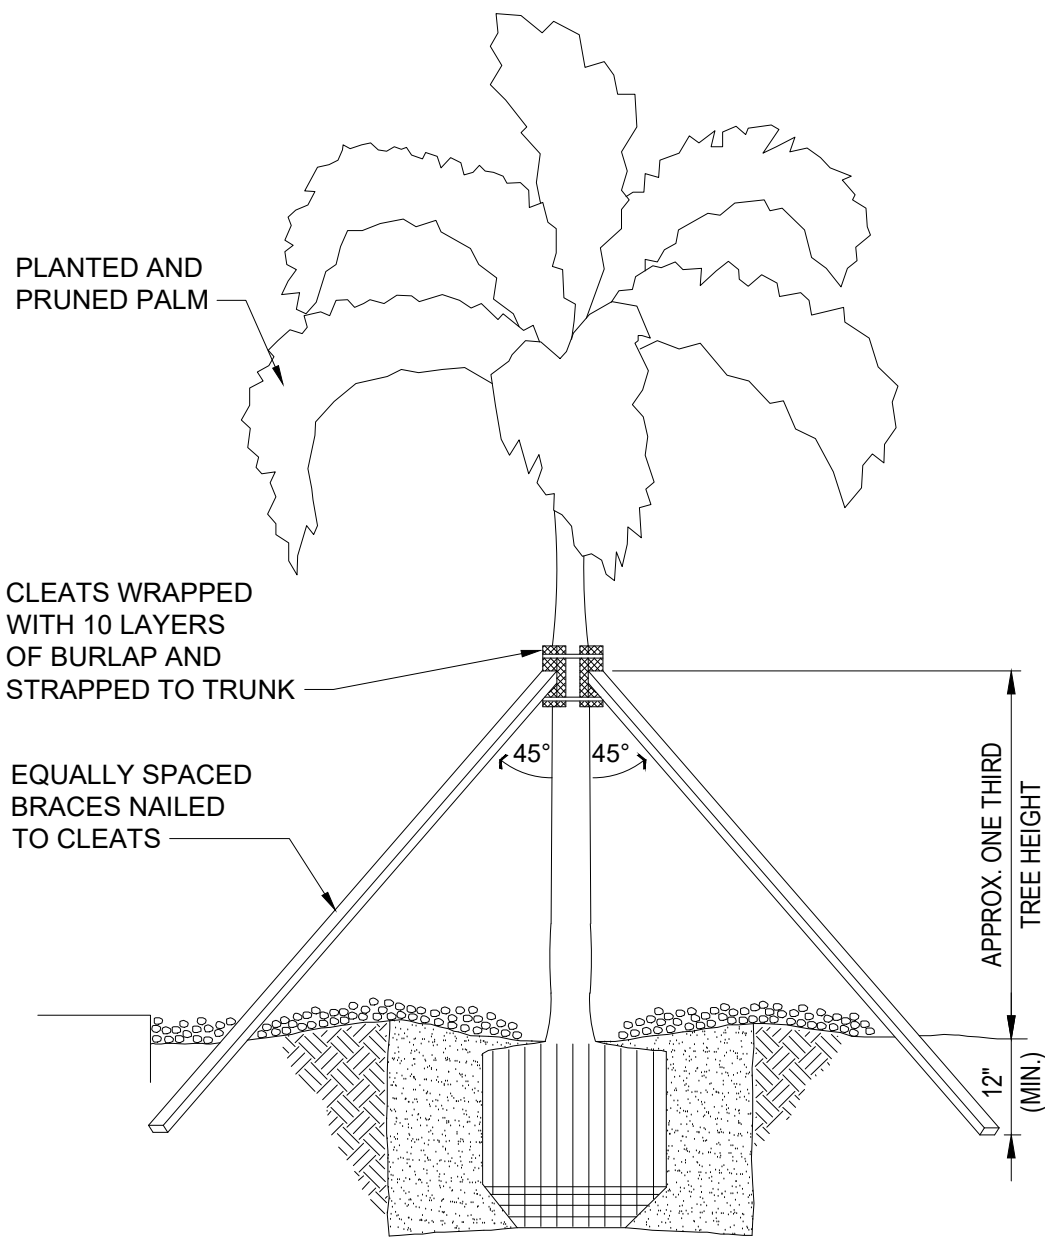

PALM BRACING DETAIL


N.T.S.

CALIPER	CLEATS	STRAPS	BRACES	NAILS
4"-8"	2"x4"x8"	(2) 1/2"x0.20"	(3) 2"x4"	(2) 16d
8"-12"	2"x4"x12"	(3) 1/2"x0.20"	(4) 2"x4"	(3) 16d
12"-24"	2"x4"x12"	(3) 1/2"x0.20"	(5) 2"x4"	(3) 16d

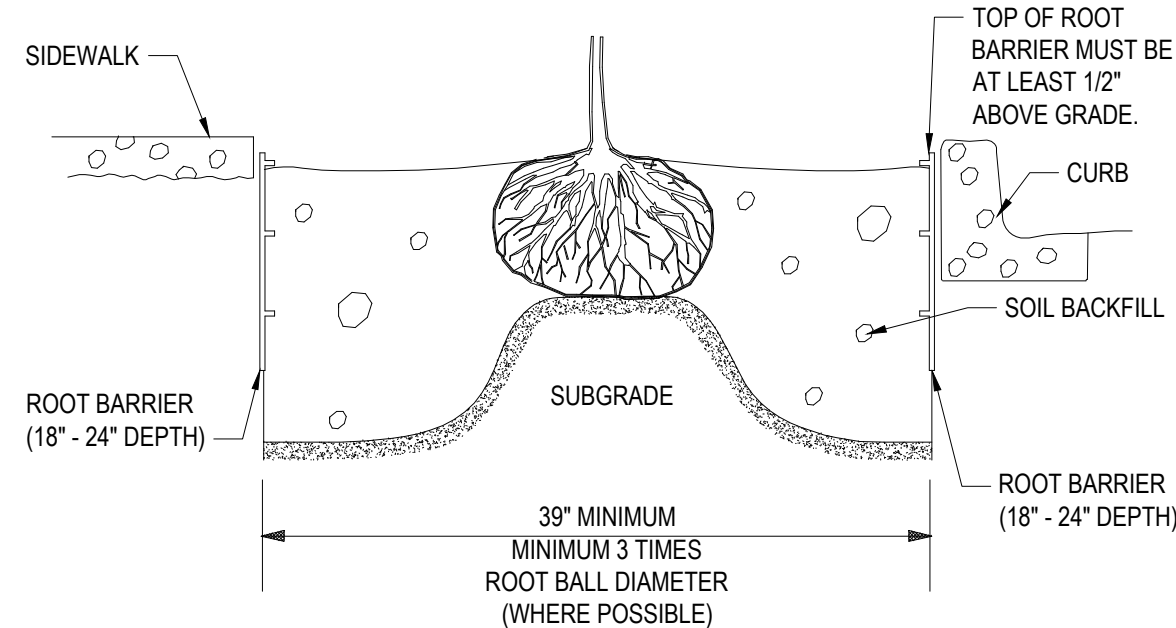

ROOT BARRIER DETAIL


N.T.S.

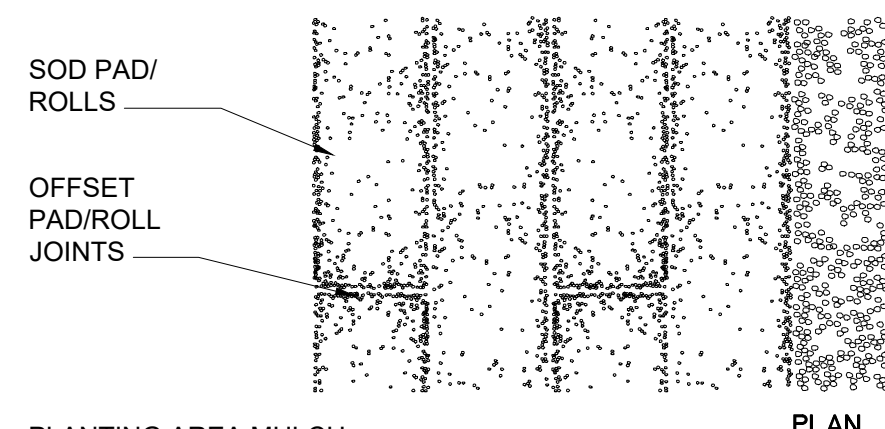

SODDING DETAIL


N.T.S.

MINIMUM ROOT BALL DIMENSIONS		
CALIPER	A	B
1" - 1-1/2"	18"	12"
1-1/2" - 2"	22"	15"
2" - 2-1/2"	26"	17"
2-1/2" - 3"	30"	20"
3" - 3-1/2"	34"	22"
3-1/2" - 4"	38"	25"
4" - 4-1/2"	42"	27"
4-1/2" - 5"	46"	30"
5" - 5-1/2"	50"	32"
5-1/2" - 6"	54"	35"
OVER 6"	10-12" PER INCH OF CALIPER	2/3 OF BALL DIAM

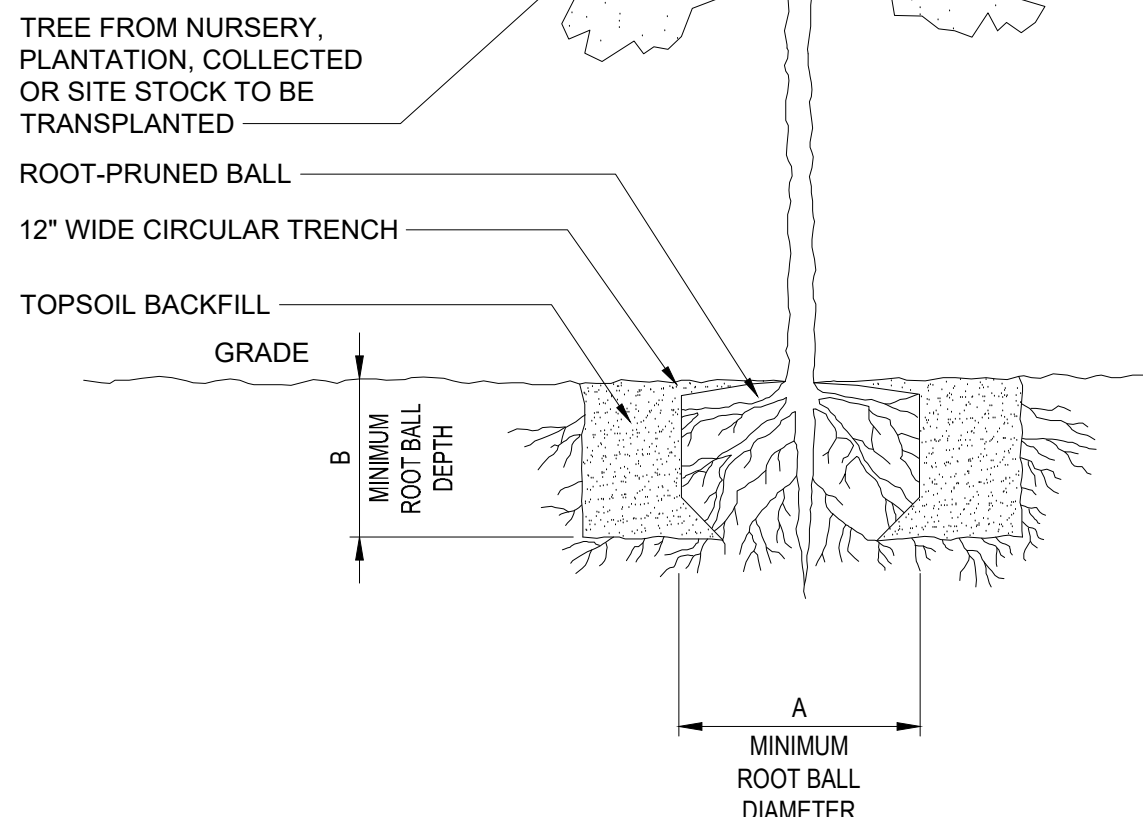


TREE DIGGING DETAIL

N.T.S.

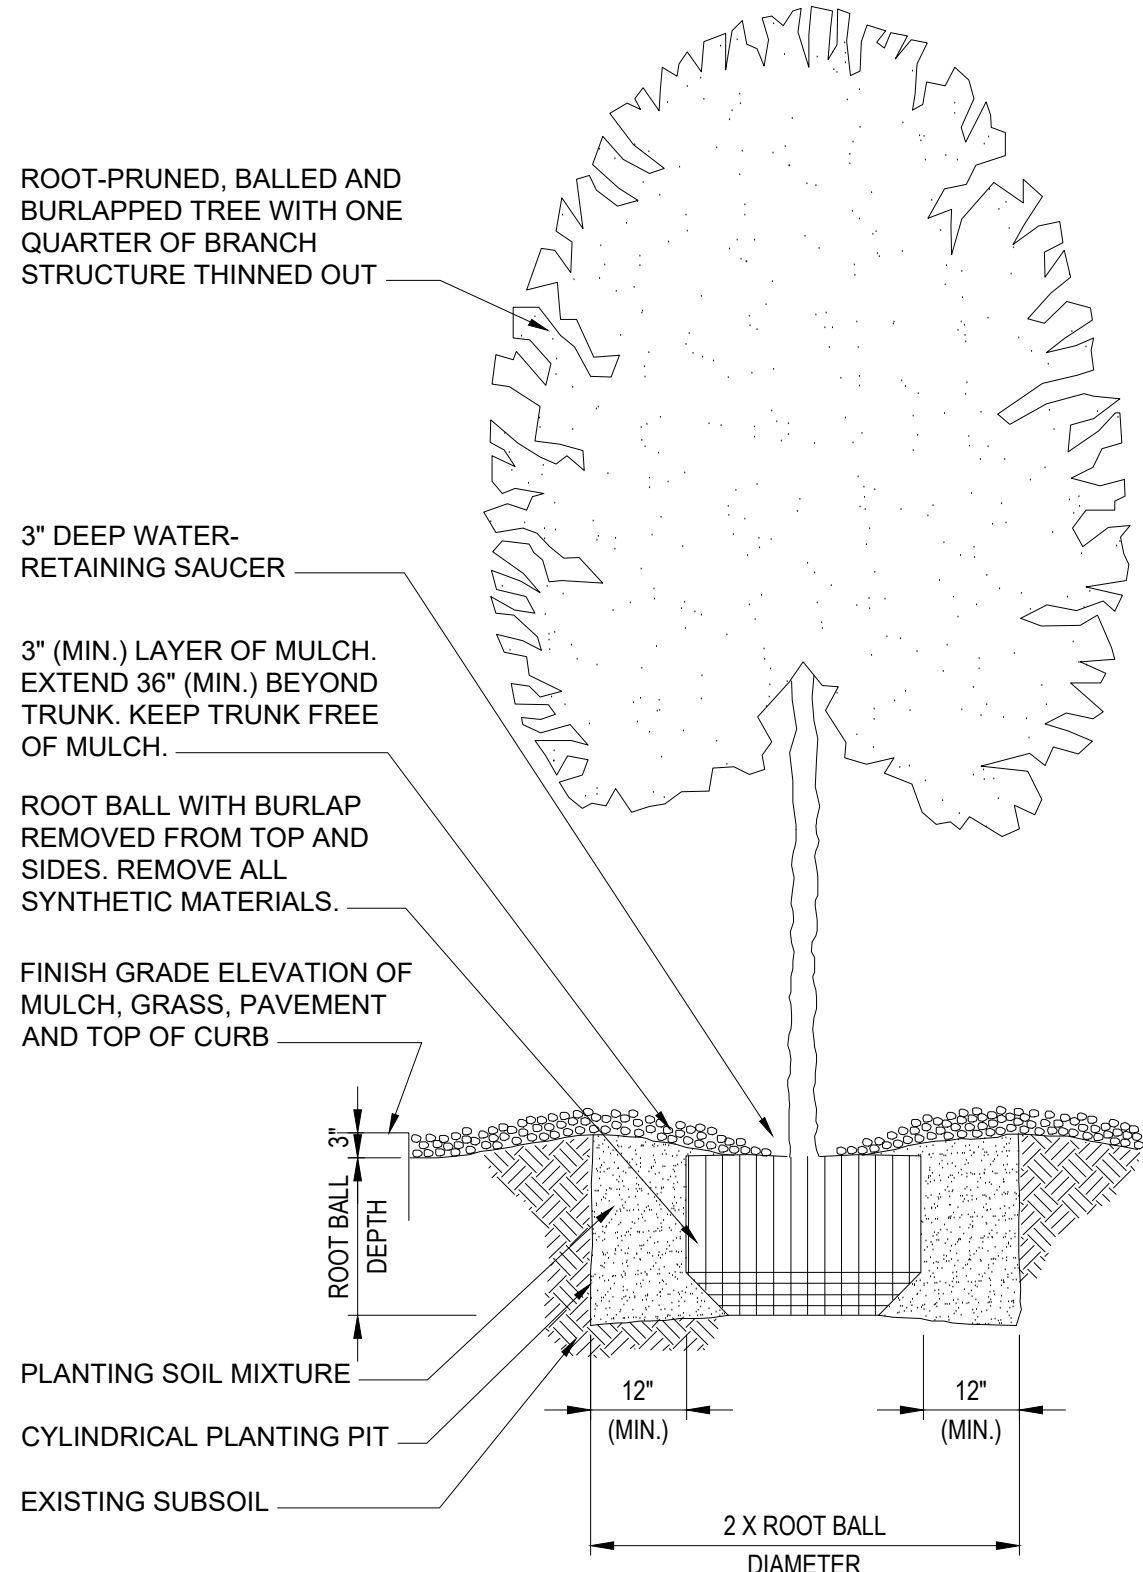

TREE PLANTING DETAIL


N.T.S.

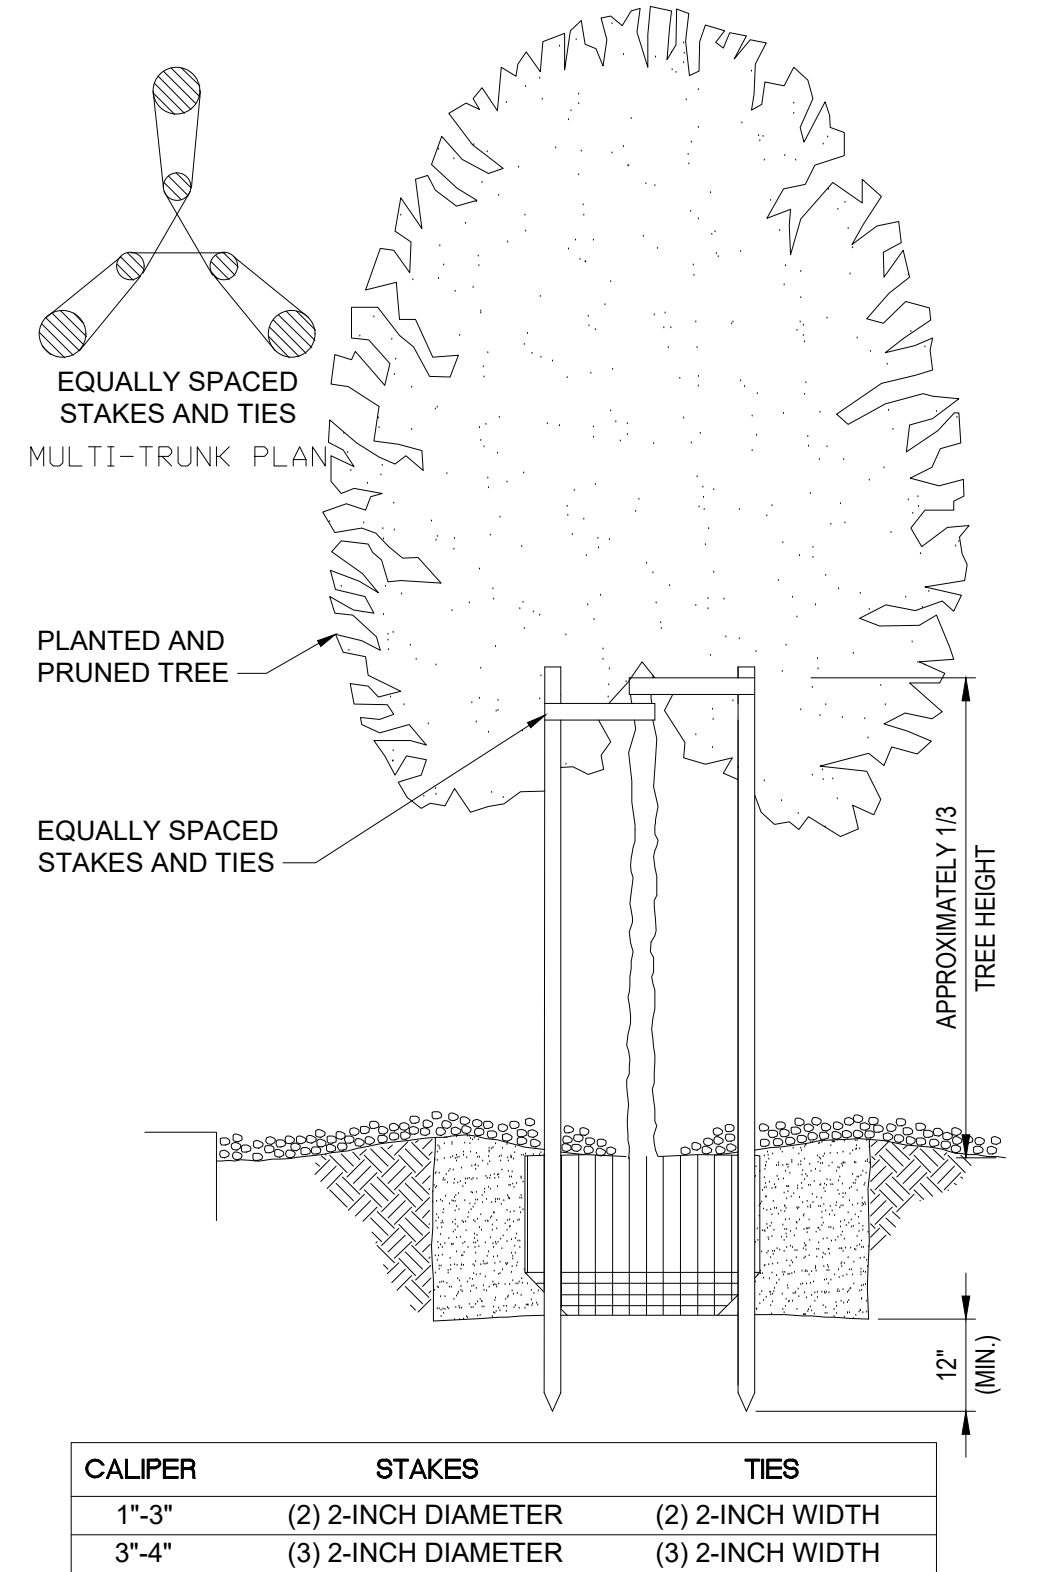

TREE STAKING DETAIL

N.T.S.

CALIPER	STAKES	TIES
1"-3"	(2) 2-INCH DIAMETER	(2) 2-INCH WIDTH
3"-4"	(3) 2-INCH DIAMETER	(3) 2-INCH WIDTH

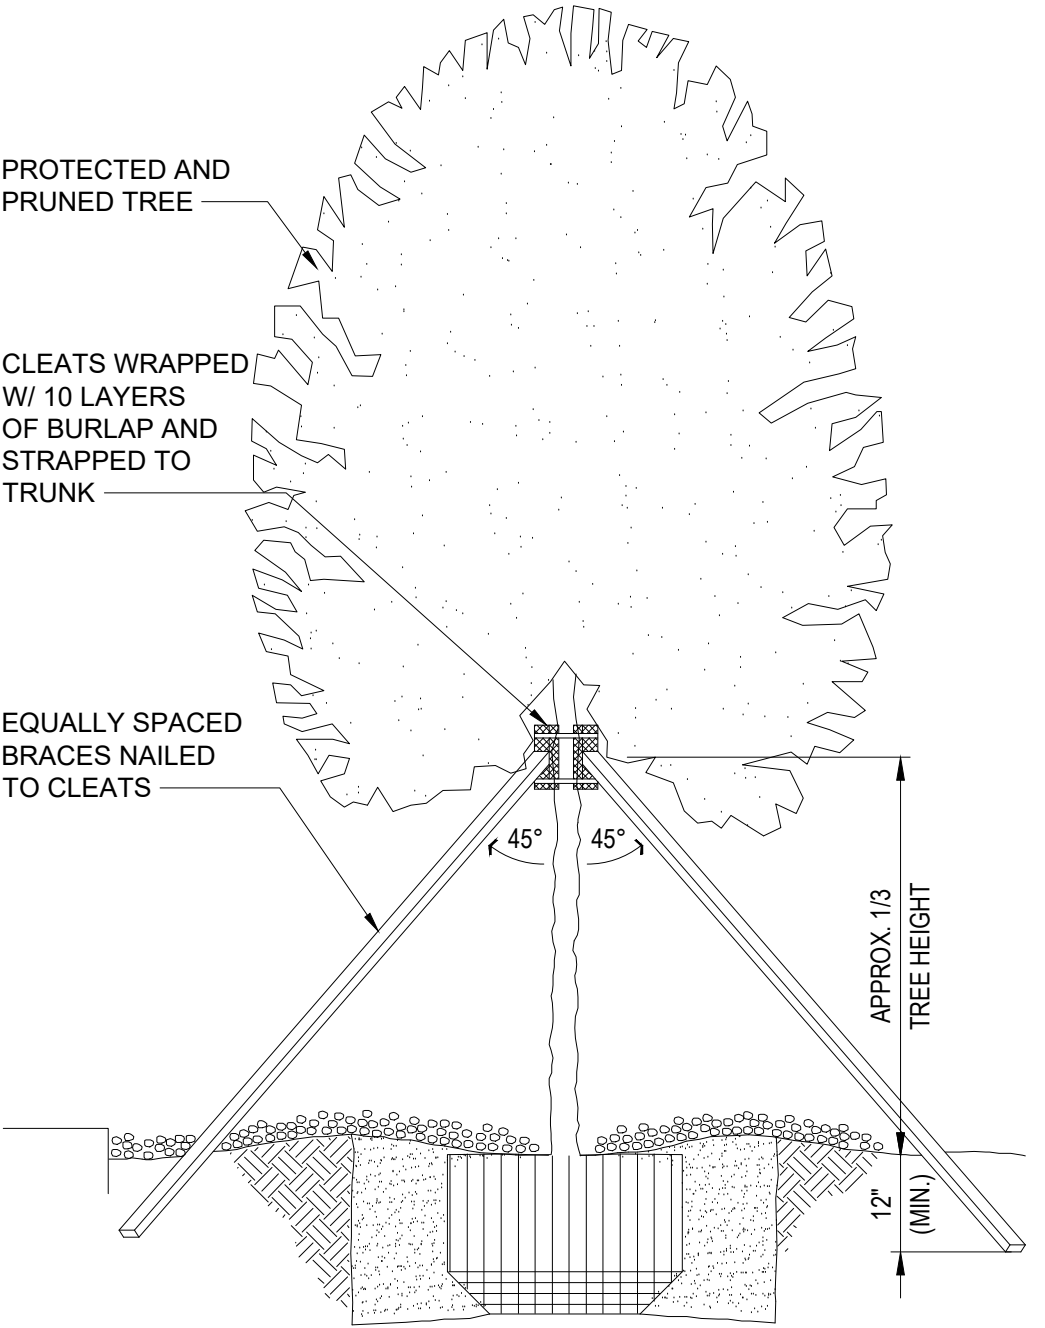


TREE BRACING DETAIL

N.T.S.

CALIPER	CLEATS	STRAPS	BRACES	NAILS
4"-8"	2"x4"x8"	(2) 1/2"x0.20"	(3) 2"x4"	(2) 16d
8"-12"	2"x4"x12"	(3) 1/2" X 0.20"	(4) 2"x4"	(3) 16d
12"-24"	2"x4"x12"	(3) 1/2" X 0.20"	(5) 2"x4"	(3) 16d

TRIANGULAR PLANT LAYOUTS	
PLANT SPACING	ROW SPACING
12"	10.4"
18"	15.6"
24"	20.8"
30"	26.0"
36"	31.2"
48"	41.6"
60"	52.0"

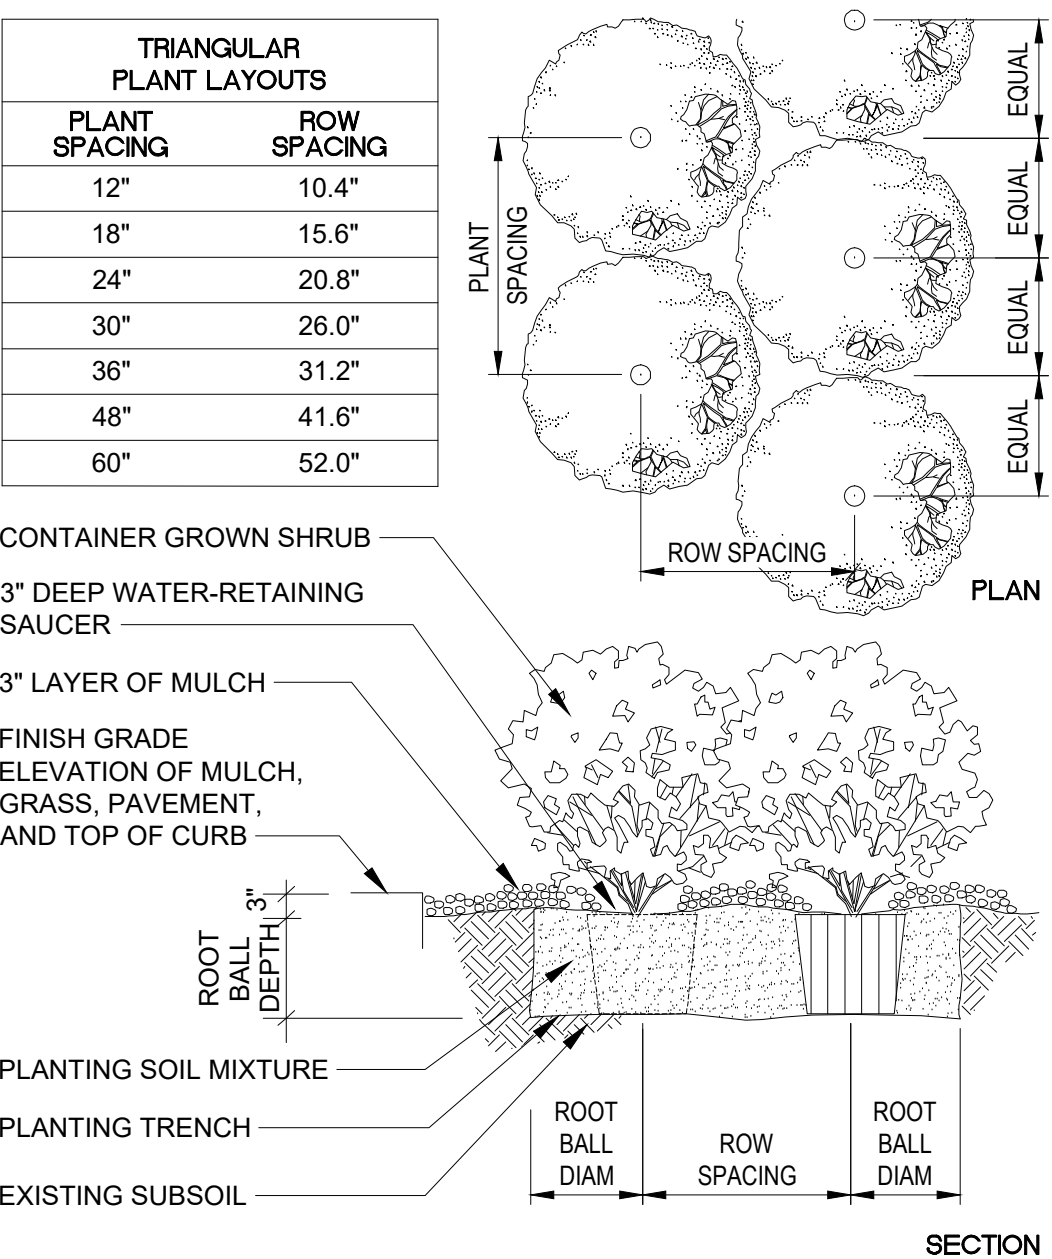

SHRUB PLANTING DETAIL

N.T.S.


Gräef

Gräef-USA Inc.
9200 South Dadeland Boulevard
Suite 230
Miami, FL 33156
305 / 378 5555
305 / 279 4553 fax

www.graef-usa.com

CERTIFICATE OF AUTHORIZATION NO. 4270

SEAL / SIGNATURE:

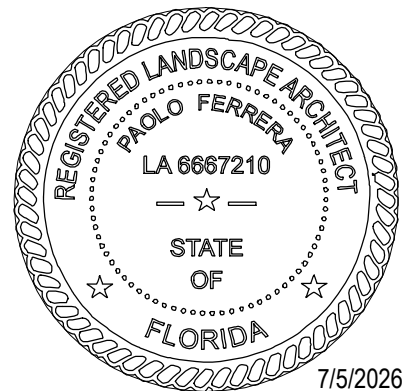

THIS ITEM HAS BEEN DIGITALLY SIGNED
AND SEALED BY PAOLO FERRERA, R.L.A.
ON THE DATE ADJACENT TO THE SEAL.

SIGNATURE MUST BE VERIFIED
ON ANY ELECTRONIC COPIES.

FOR THE FIRM :

PAOLO FERRERA
LA 6667210

PROJECT TITLE:

PUBLIX AT KEY PLAZA
PUBLIX STORE #1445

KENNEDY DRIVE AND NORTH
ROOSEVELT BLVD.
KEY WEST, FL 33040
Parcel ID.: 00065640-000000

REAL SUB LLC
PO Box 32018
Lakeland, FL 33802

ISSUE:
NO. DATE REVISIONS BY

PROJECT INFORMATION:

PROJECT NUMBER: 2026-7003

DATE: 04/10/26

DRAWN BY: P.F.

CHECKED BY: N.H.O.

APPROVED BY: P.F.

SCALE: AS SHOWN

SHEET TITLE:

PLANTING DETAILS

SHEET NUMBER:

L-2.2