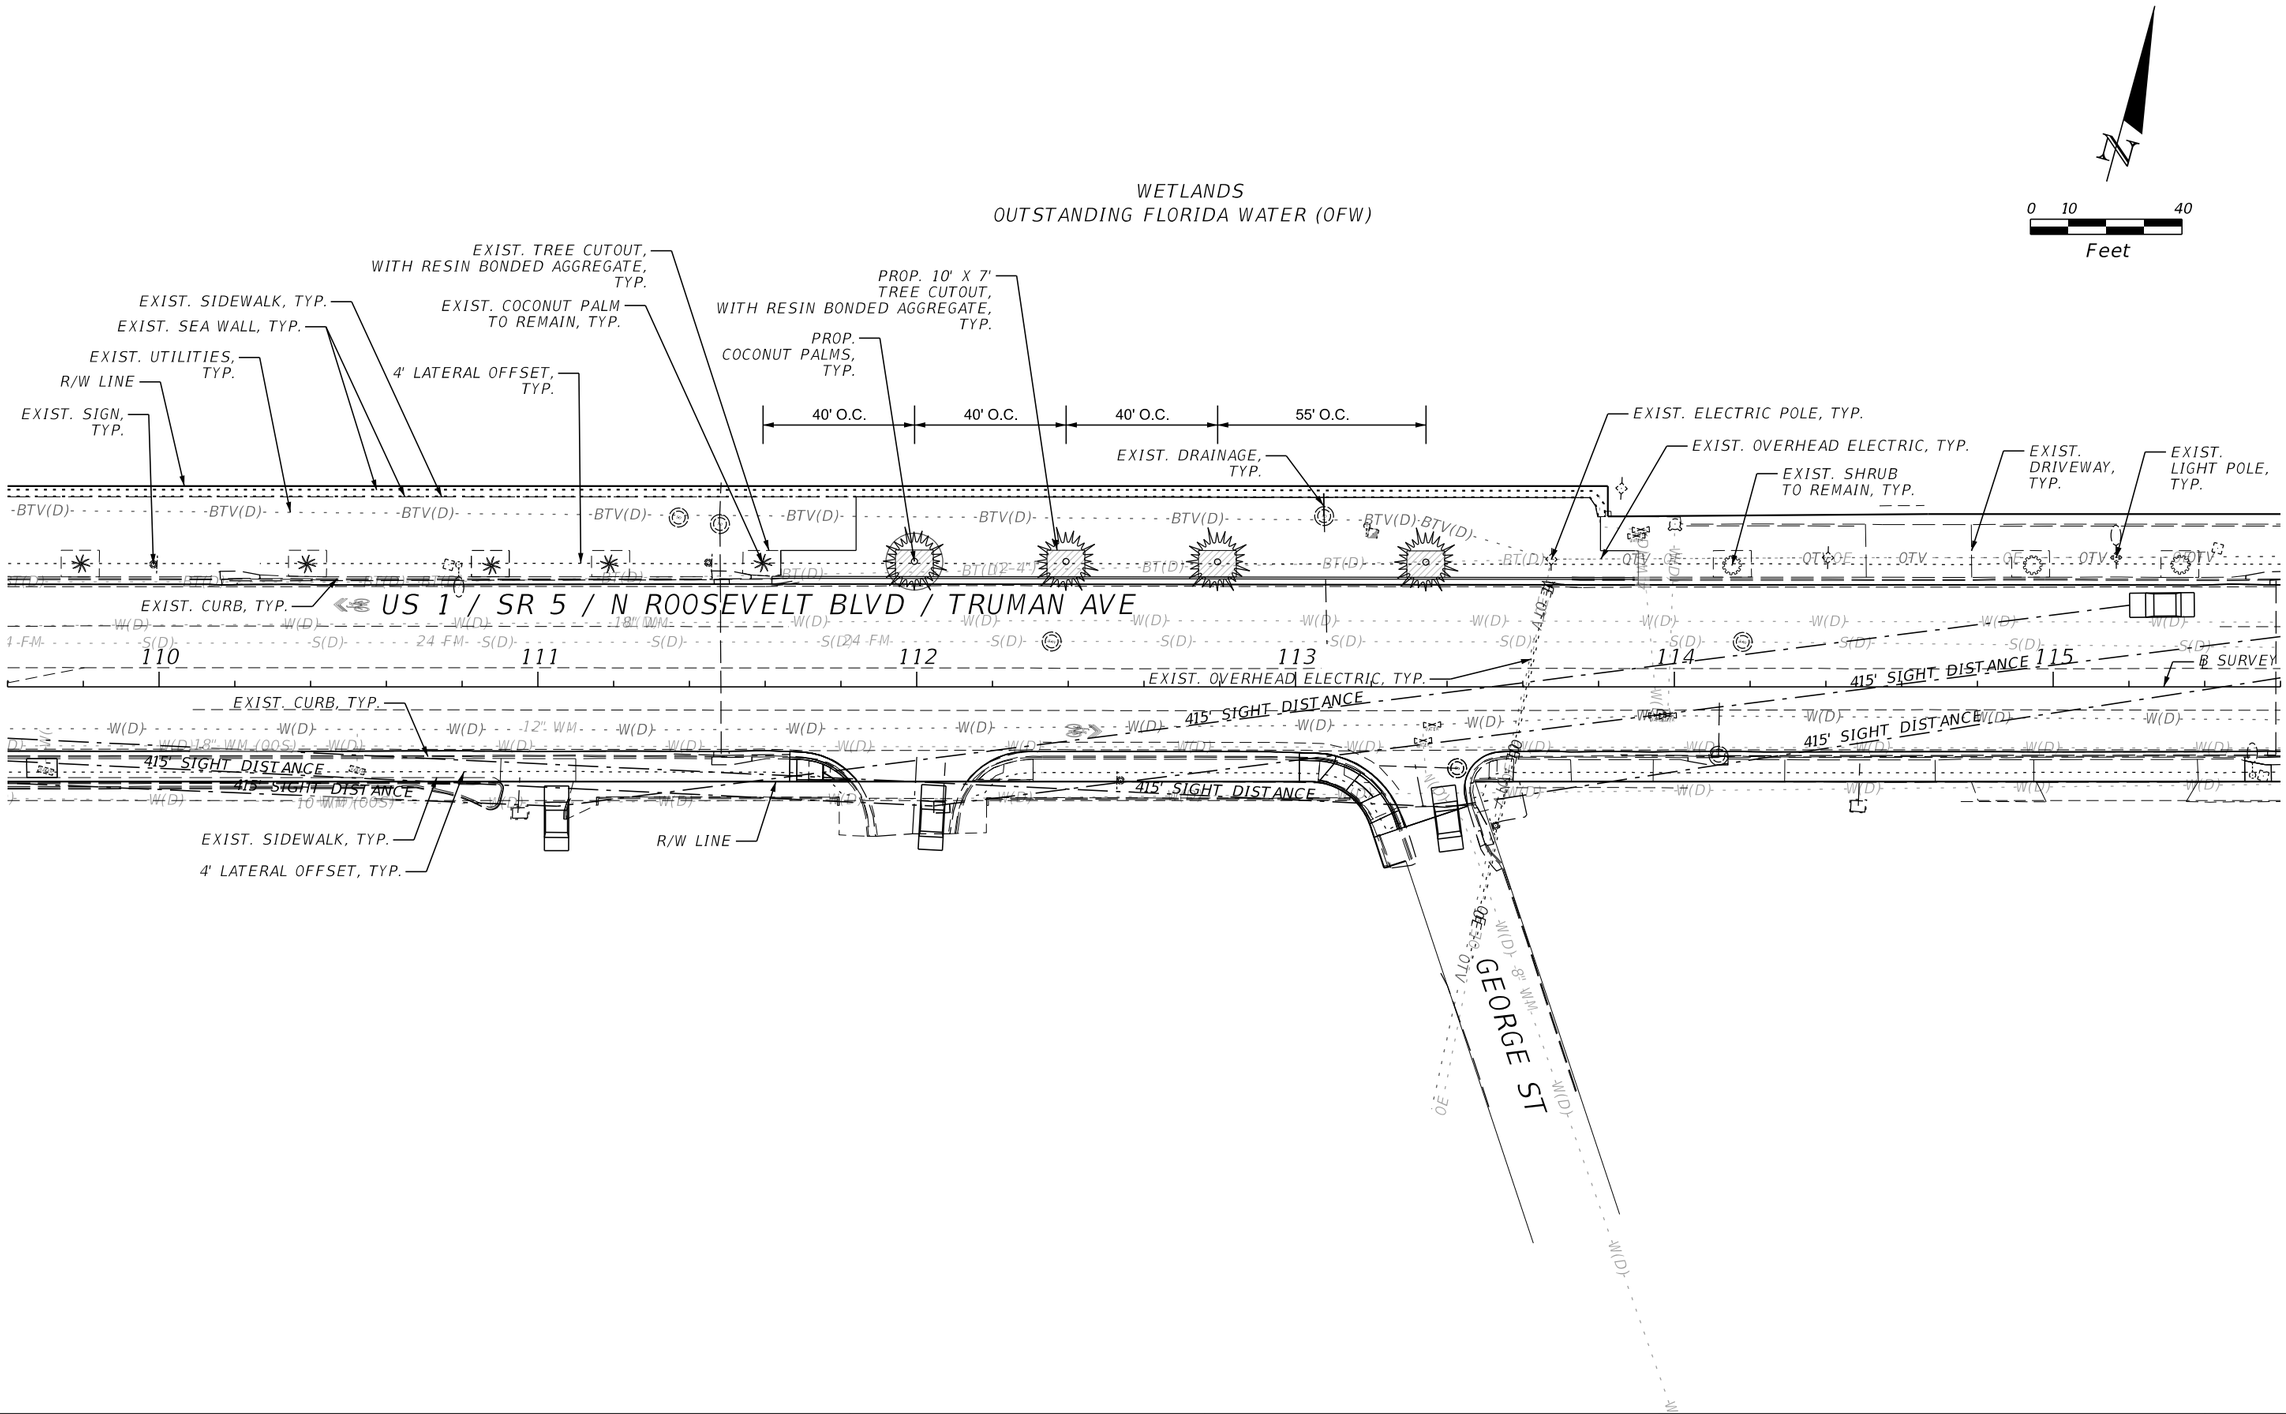

REVISIONS			
DATE	DESCRIPTION	DATE	DESCRIPTION

PROFESSIONAL TYPE

GEOFREY CAMPBELL, R.L.A.
LICENSE NUMBER: 6667219
KEITH AND ASSOCIATES, INC.
301 E. ATLANTIC BLVD.
POMPANO BEACH, FL 33060

STATE OF FLORIDA
DEPARTMENT OF TRANSPORTATION

ROAD NO.	COUNTY	FINANCIAL PROJECT ID
SR 5	MONROE	446444-2-52-01

KEY WEST BUS BAY REMOVAL - PROPOSED PALMS

SHEET NO.
Plan 1

FAC NOTE

N:\Worksets\FDOT\44601115201\Landscape\PLANLD01.dgn : BL_SR_6 - PLAN 1 [SHEET]
gduque 4/23/2026 1:12:17 PM