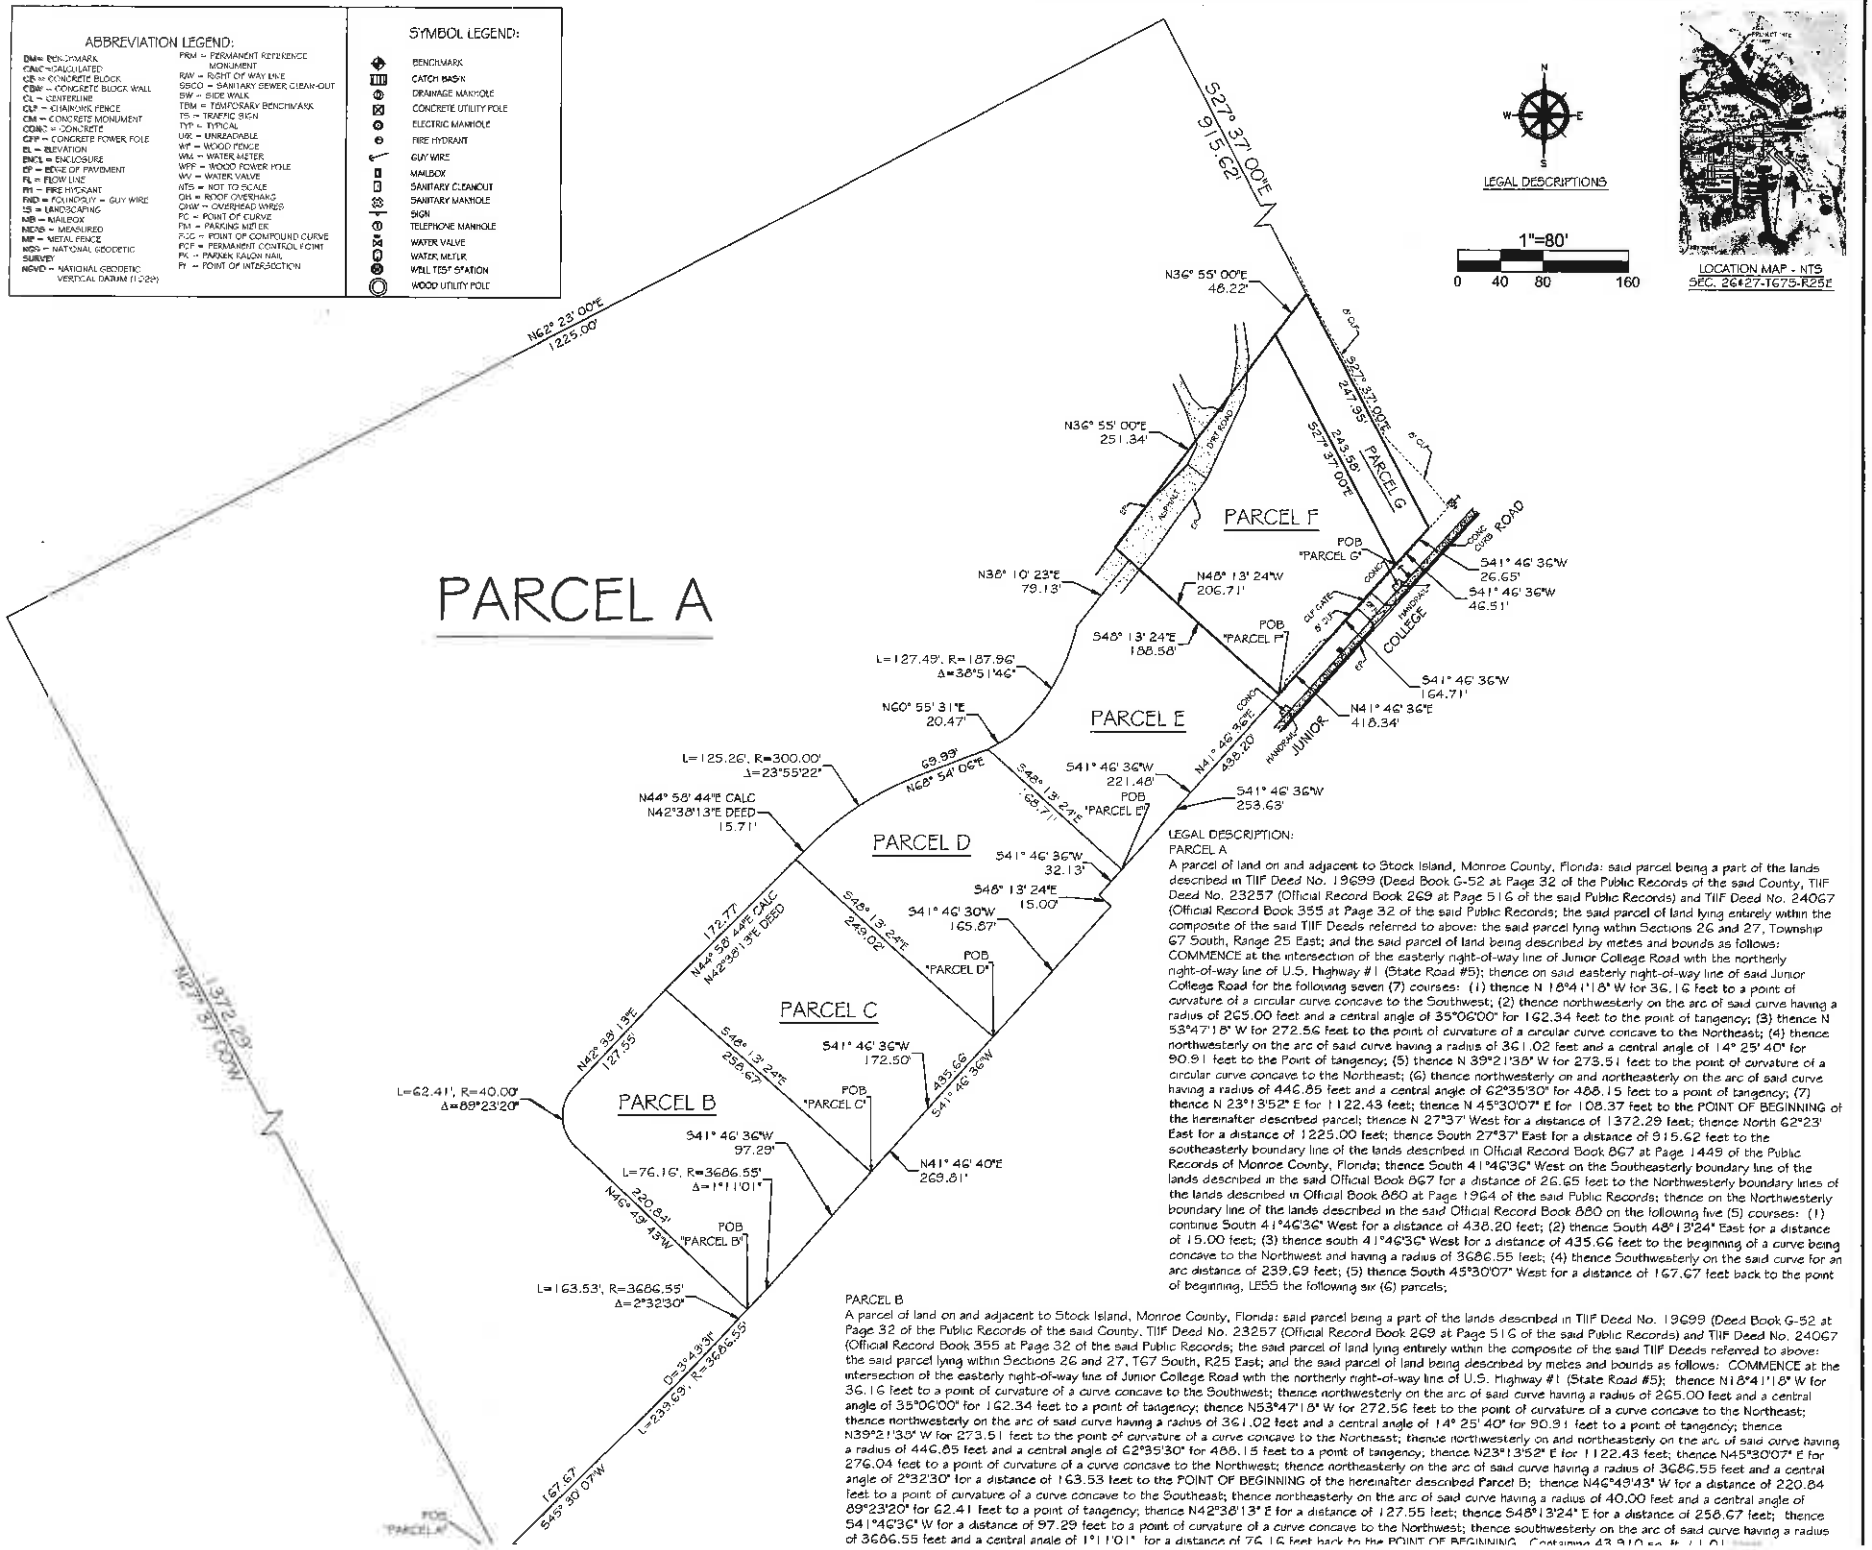
ABBREVIATION LEGEND:
BM= BENCHMARK
CALC = CALCULATED
CB = CONCRETE BLOCK
CBW = CONCRETE BLOCK WALL
CL = CENTERLINE
CLF = CHAINLINK FENCE
CM = CONCRETE MONUMENT
CONC = CONCRETE
CPP = CONCRETE POWER POLE
EL = ELEVATION
ENCL = ENCLOSURE
EP = EDGE OF PAVEMENT
FL = FLOW LINE
FH = FIRE HYDRANT
FND = FOUND/GUY = GUY WIRE
LS = LANDSCAPING
MB = MAILBOX
MEAS = MEASURED
MF = METAL FENCE
NGS = NATIONAL GEODETIC SURVEY
NGVD = NATIONAL GEODETIC VERTICAL DATUM (1929)
PRM = PERMANENT REFERENCE MONUMENT
R/W = RIGHT OF WAY LINE
SSCO = SANITARY SEWER CLEAN-OUT
SW = SIDE WALK
TBM = TEMPORARY BENCHMARK
TS = TRAFFIC SIGN
TYP = TYPICAL
UR = UNREADABLE
WF = WOOD FENCE
WM = WATER METER
WPP = WOOD POWER POLE
WV = WATER VALVE
NTS = NOT TO SCALE
OH = ROOF OVERHANG
OHW = OVERHEAD WIRES
PC = POINT OF CURVE
PM = PARKING METER
PCC = POINT OF COMPOUND CURVE
PCP = PERMANENT CONTROL POINT
PK = PARKER KALON NAIL
PT = POINT OF INTERSECTION
SYMBOL LEGEND:
BENCHMARK
CATCH BASIN
DRAINAGE MANHOLE
CONCRETE UTILITY POLE
ELECTRIC MANHOLE
FIRE HYDRANT
GUY WIRE
MAILBOX
SANITARY CLEANOUT
SANITARY MANHOLE
SIGN
TELEPHONE MANHOLE
WATER VALVE
WATER METER
WELL TEST STATION
WOOD UTILITY POLE
LEGAL DESCRIPTIONS
1"=80'
0 40 80 160
LOCATION MAP - NTS
SEC. 26-27-T67S-R25E
PARCEL A
PARCEL B
PARCEL C
PARCEL D
PARCEL E
PARCEL F
PARCEL G
JUNIOR COLLEGE ROAD
POB "PARCEL A"
POB "PARCEL B"
POB "PARCEL C"
POB "PARCEL D"
POB "PARCEL E"
POB "PARCEL F"
POB "PARCEL G"
N62° 23' 00"E 1225.00'
S27° 37' 00"E 915.62'
N36° 55' 00"E 46.22'
S27° 37' 00"E 247.95'
N36° 55' 00"E 251.34'
S27° 37' 00"E 243.58'
N38° 10' 23"E 79.13'
N48° 13' 24"W 206.71'
S48° 13' 24"E 188.58'
L=127.49', R=187.96' Δ=38°51'46"
N60° 55' 31"E 20.47'
L=125.26', R=300.00' Δ=23°55'22"
N68° 54' 06"E 69.99'
S48° 13' 24"E 68.71'
N44° 58' 44"E CALC N42°38'13"E DEED 15.71'
S48° 13' 24"E 249.02'
N42° 38' 13"E 127.55'
L=62.41', R=40.00' Δ=89°23'20"
S48° 13' 24"E 258.67'
N42° 38' 13"E 172.77'
N44° 58' 44"E CALC N42°38'13"E DEED
N27° 37' 00"W 1372.29'
S45° 30' 07"W 167.67'
L=76.16', R=3686.55' Δ=1°11'01"
N46° 49' 43"W 220.84'
L=163.53', R=3686.55' Δ=2°32'30"
D=3°43'39" L=239.69', R=3686.55'
S41° 46' 36"W 221.48'
S41° 46' 36"W 253.63'
S41° 46' 36"W 32.13'
S48° 13' 24"E 15.00'
S41° 46' 30"W 165.87'
S41° 46' 36"W 172.50'
S41° 46' 36"W 97.29'
N41° 46' 40"E 269.81'
S41° 46' 36"W 435.66'
S41° 46' 36"W 438.20'
N41° 46' 36"E 418.34'
S41° 46' 36"W 164.71'
S41° 46' 36"W 46.51'
S41° 46' 36"W 26.65'
8' C.M.P.
8' C.M.P.
CONC. CURB
CONC.
ASPHALT
DIRT ROAD
GUT
GUT
GUT