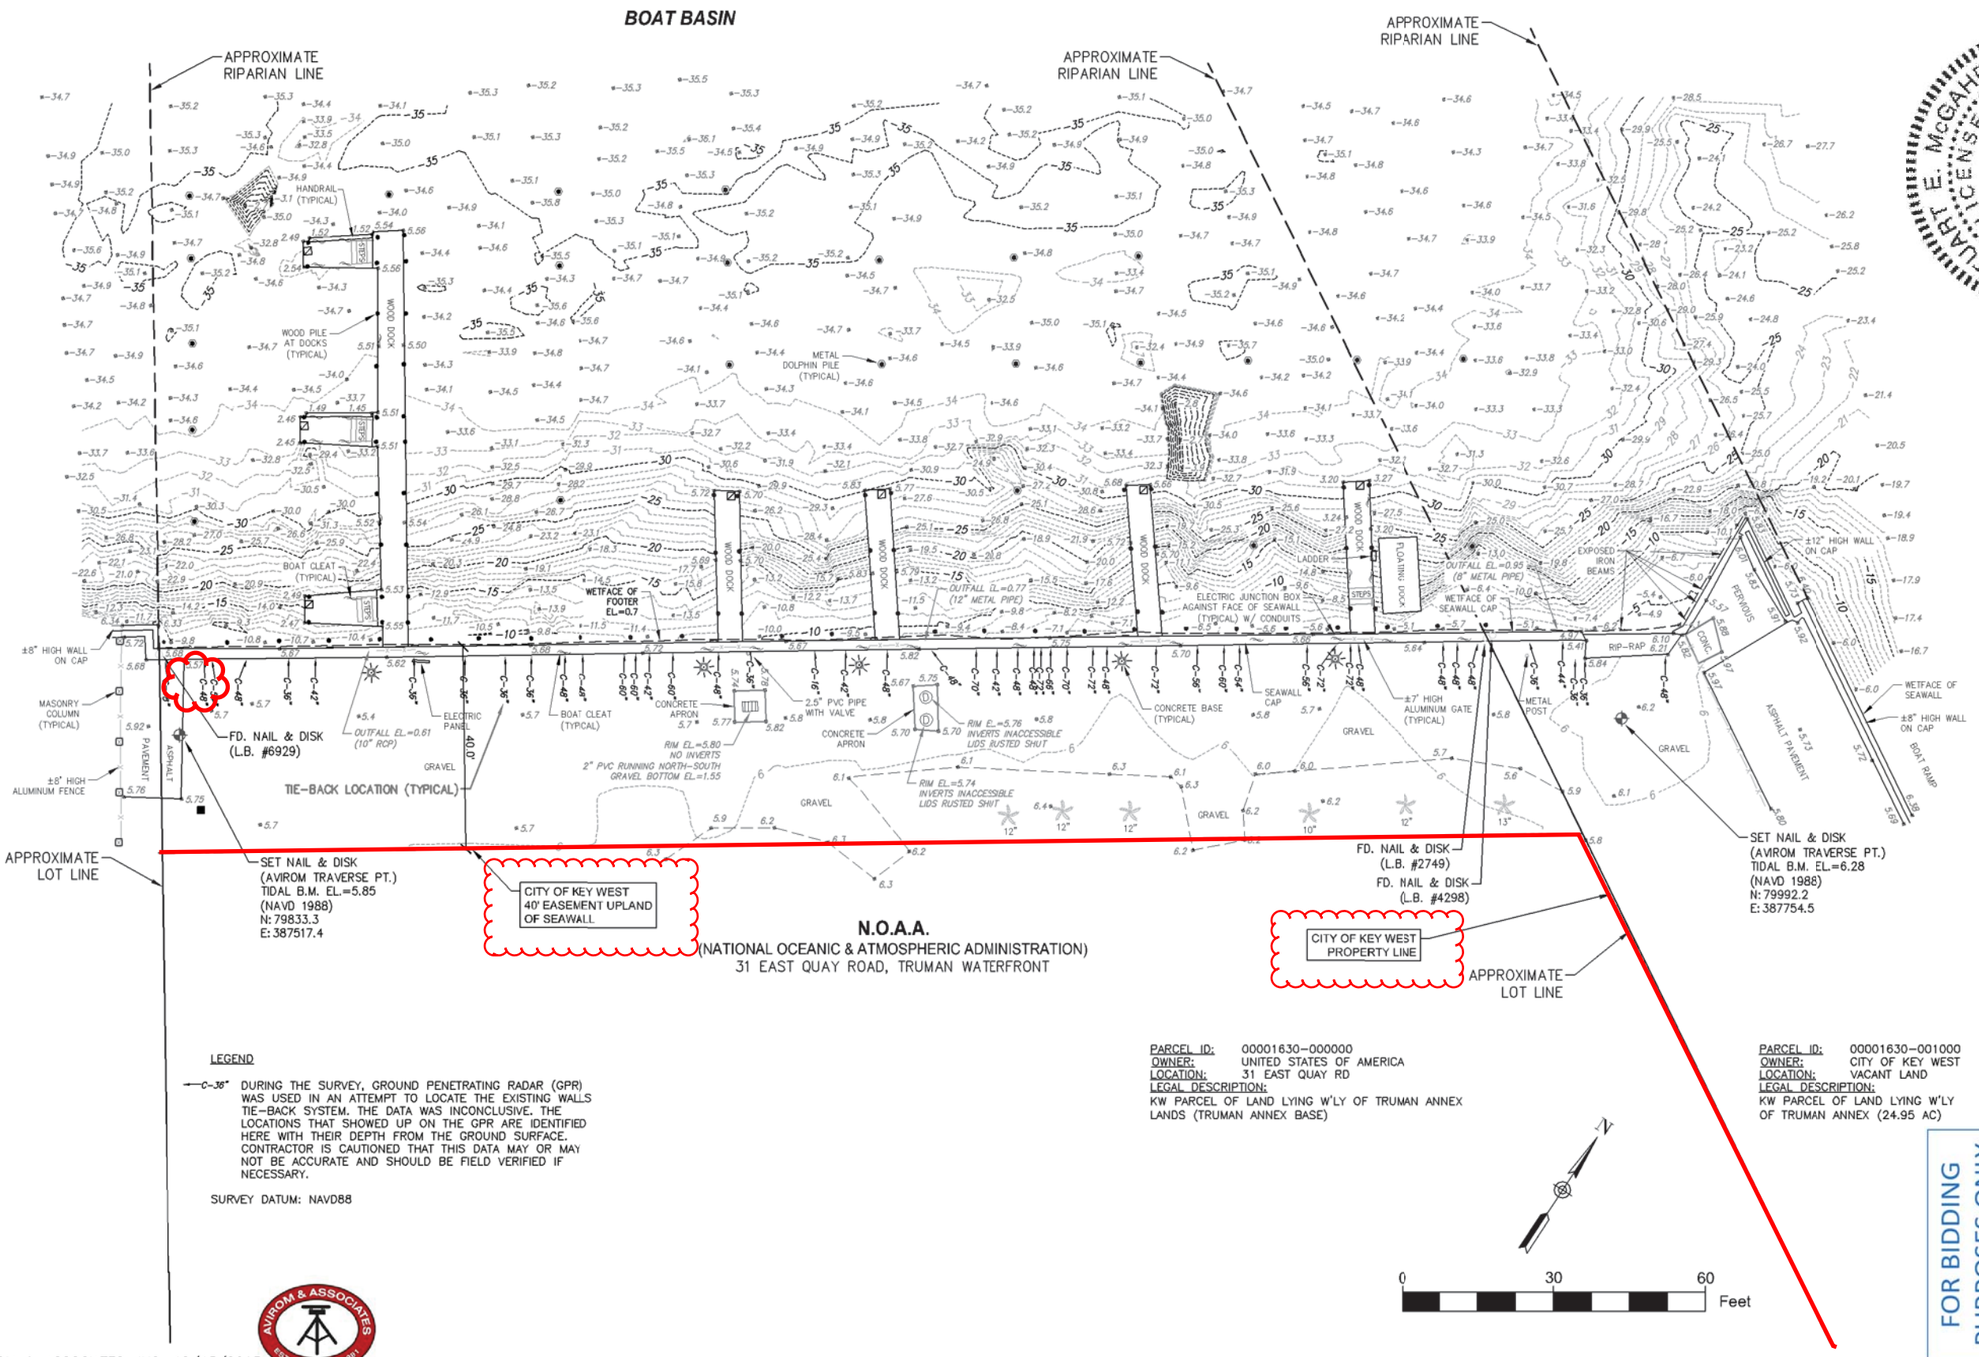

LEGEND

—C—38" DURING THE SURVEY, GROUND PENETRATING RADAR (GPR) WAS USED IN AN ATTEMPT TO LOCATE THE EXISTING WALLS TIE-BACK SYSTEM. THE DATA WAS INCONCLUSIVE. THE LOCATIONS THAT SHOWED UP ON THE GPR ARE IDENTIFIED HERE WITH THEIR DEPTH FROM THE GROUND SURFACE. CONTRACTOR IS CAUTIONED THAT THIS DATA MAY OR MAY NOT BE ACCURATE AND SHOULD BE FIELD VERIFIED IF NECESSARY.

SURVEY DATUM: NAVD88

PARCEL ID: 00001630-000000
OWNER: UNITED STATES OF AMERICA
LOCATION: 31 EAST QUAY RD
LEGAL DESCRIPTION:
KW PARCEL OF LAND LYING W'LY OF TRUMAN ANNEX LANDS (TRUMAN ANNEX BASE)

PARCEL ID: 00001630-001000
OWNER: CITY OF KEY WEST
LOCATION: VACANT LAND
LEGAL DESCRIPTION:
KW PARCEL OF LAND LYING W'LY OF TRUMAN ANNEX (24.95 AC)

FOR BIDDING PURPOSES ONLY

SURVEY PREPARED BY AVIROM & ASSOCIATES, INC. 12/15/2015

STUART E. McGAHEE
No 57536
STATE OF FLORIDA
PROFESSIONAL ENGINEER
01/30/17

Mark	Description	Date	Appr.
-	-	-	-

Designed by: S. McGAHEE
Drawn By: F. MARTINEZ
Checked By: --
Reviewed By: --
Design file no: T:\TRUMAN\...\SURVEY.dgn
Scale: AS SHOWN

TETRA TECH INC.
759 SOUTH FEDERAL HWY
SUITE 314
STUART, FL 34994-2936
TEL: (772) 781-3400
FAX: (772) 781-3411
CERTIFICATE OF AUTHORIZATION NO. 2429

CITY OF KEY WEST
TRUMAN ANNEX SEAWALL RESTORATION
EXISTING CONDITIONS SURVEY
KEY WEST, MONROE COUNTY, FLORIDA

Sheet Reference:
G-003
Sheet 3 of 18