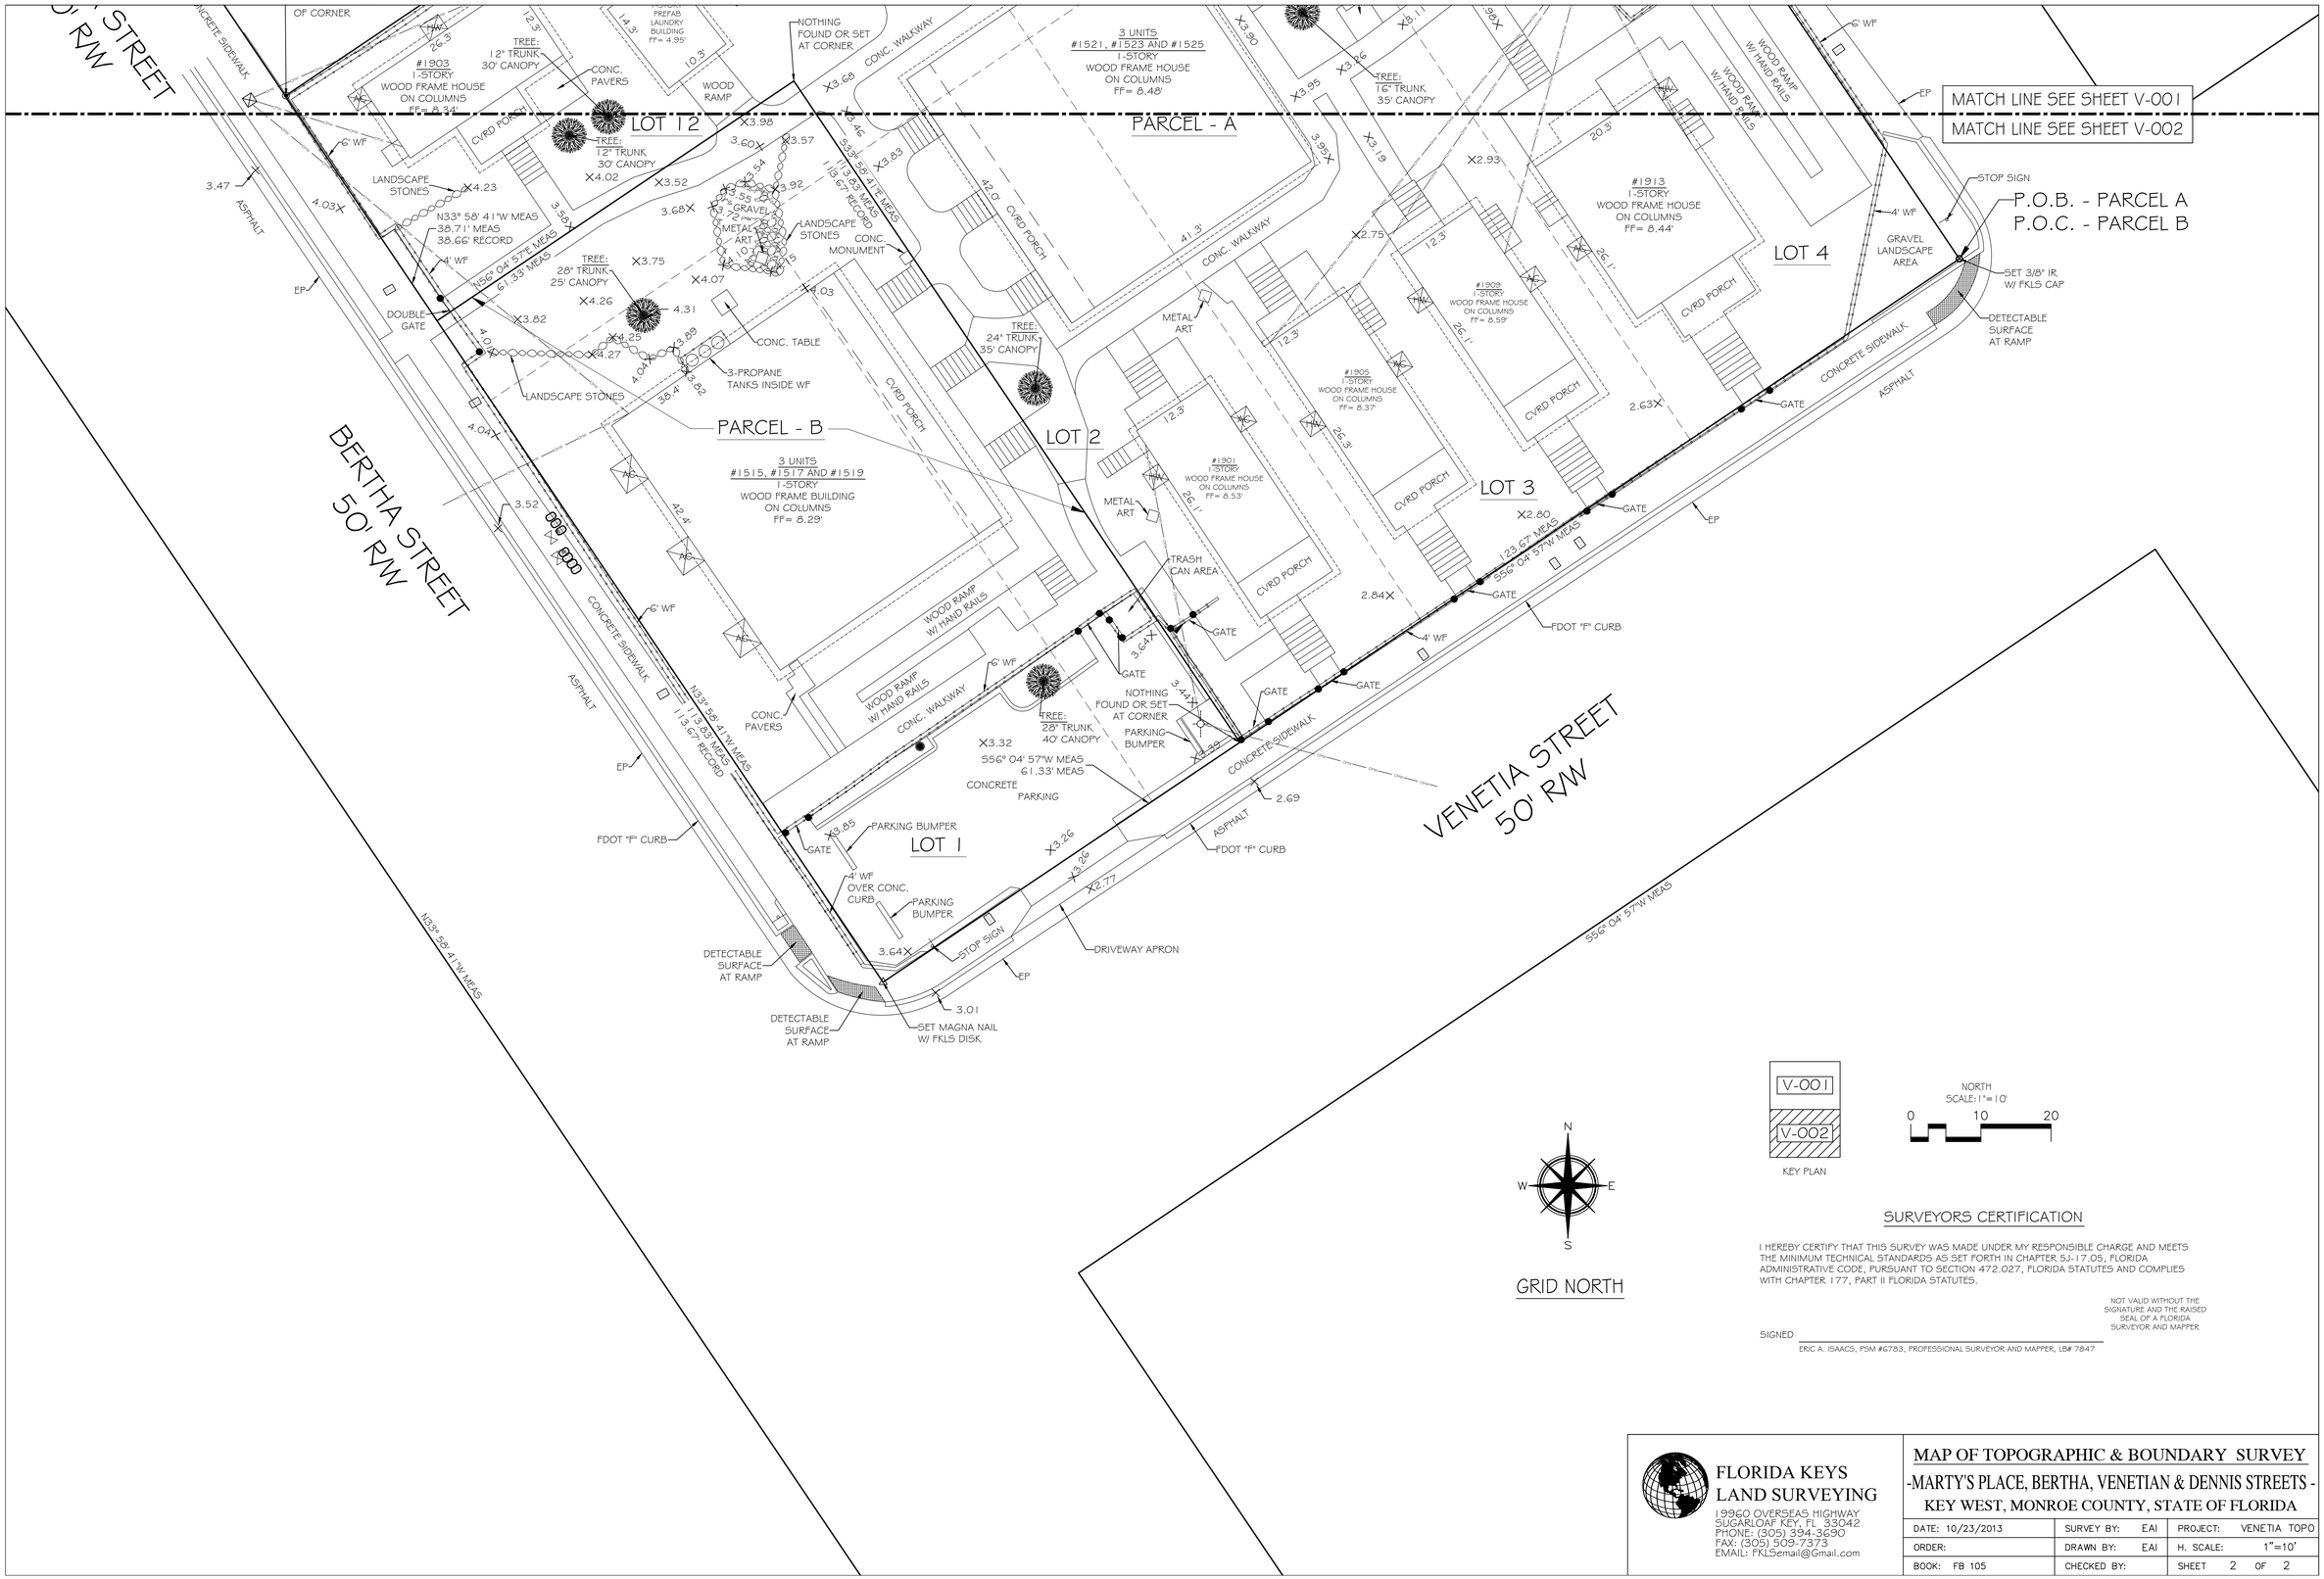

N

W E

S

GRID NORTH

V-001

V-002

KEY PLAN

NORTH
SCALE: 1"=10'

0 10 20

SURVEYORS CERTIFICATION

I HEREBY CERTIFY THAT THIS SURVEY WAS MADE UNDER MY RESPONSIBLE CHARGE AND MEETS THE MINIMUM TECHNICAL STANDARDS AS SET FORTH IN CHAPTER 5J-17.05, FLORIDA ADMINISTRATIVE CODE, PURSUANT TO SECTION 472.027, FLORIDA STATUTES AND COMPLIES WITH CHAPTER 177, PART II FLORIDA STATUTES.

NOT VALID WITHOUT THE SIGNATURE AND THE RAISED SEAL OF A FLORIDA SURVEYOR AND MAPPER

SIGNED _____

ERIC A. ISAACS, PSM #6783, PROFESSIONAL SURVEYOR AND MAPPER, LB# 7847

FLORIDA KEYS
LAND SURVEYING
19960 OVERSEAS HIGHWAY
SUGARLOAF KEY, FL 33042
PHONE: (305) 394-3690
FAX: (305) 509-7373
EMAIL: FKLSemail@Gmail.com

MAP OF TOPOGRAPHIC & BOUNDARY SURVEY

-MARTY'S PLACE, BERTHA, VENETIAN & DENNIS STREETS -

KEY WEST, MONROE COUNTY, STATE OF FLORIDA

DATE: 10/23/2013	SURVEY BY: EAI	PROJECT:	VENETIA TOPO
ORDER:	DRAWN BY: EAI	H. SCALE:	1"=10'
BOOK: FB 105	CHECKED BY:	SHEET	2 OF 2