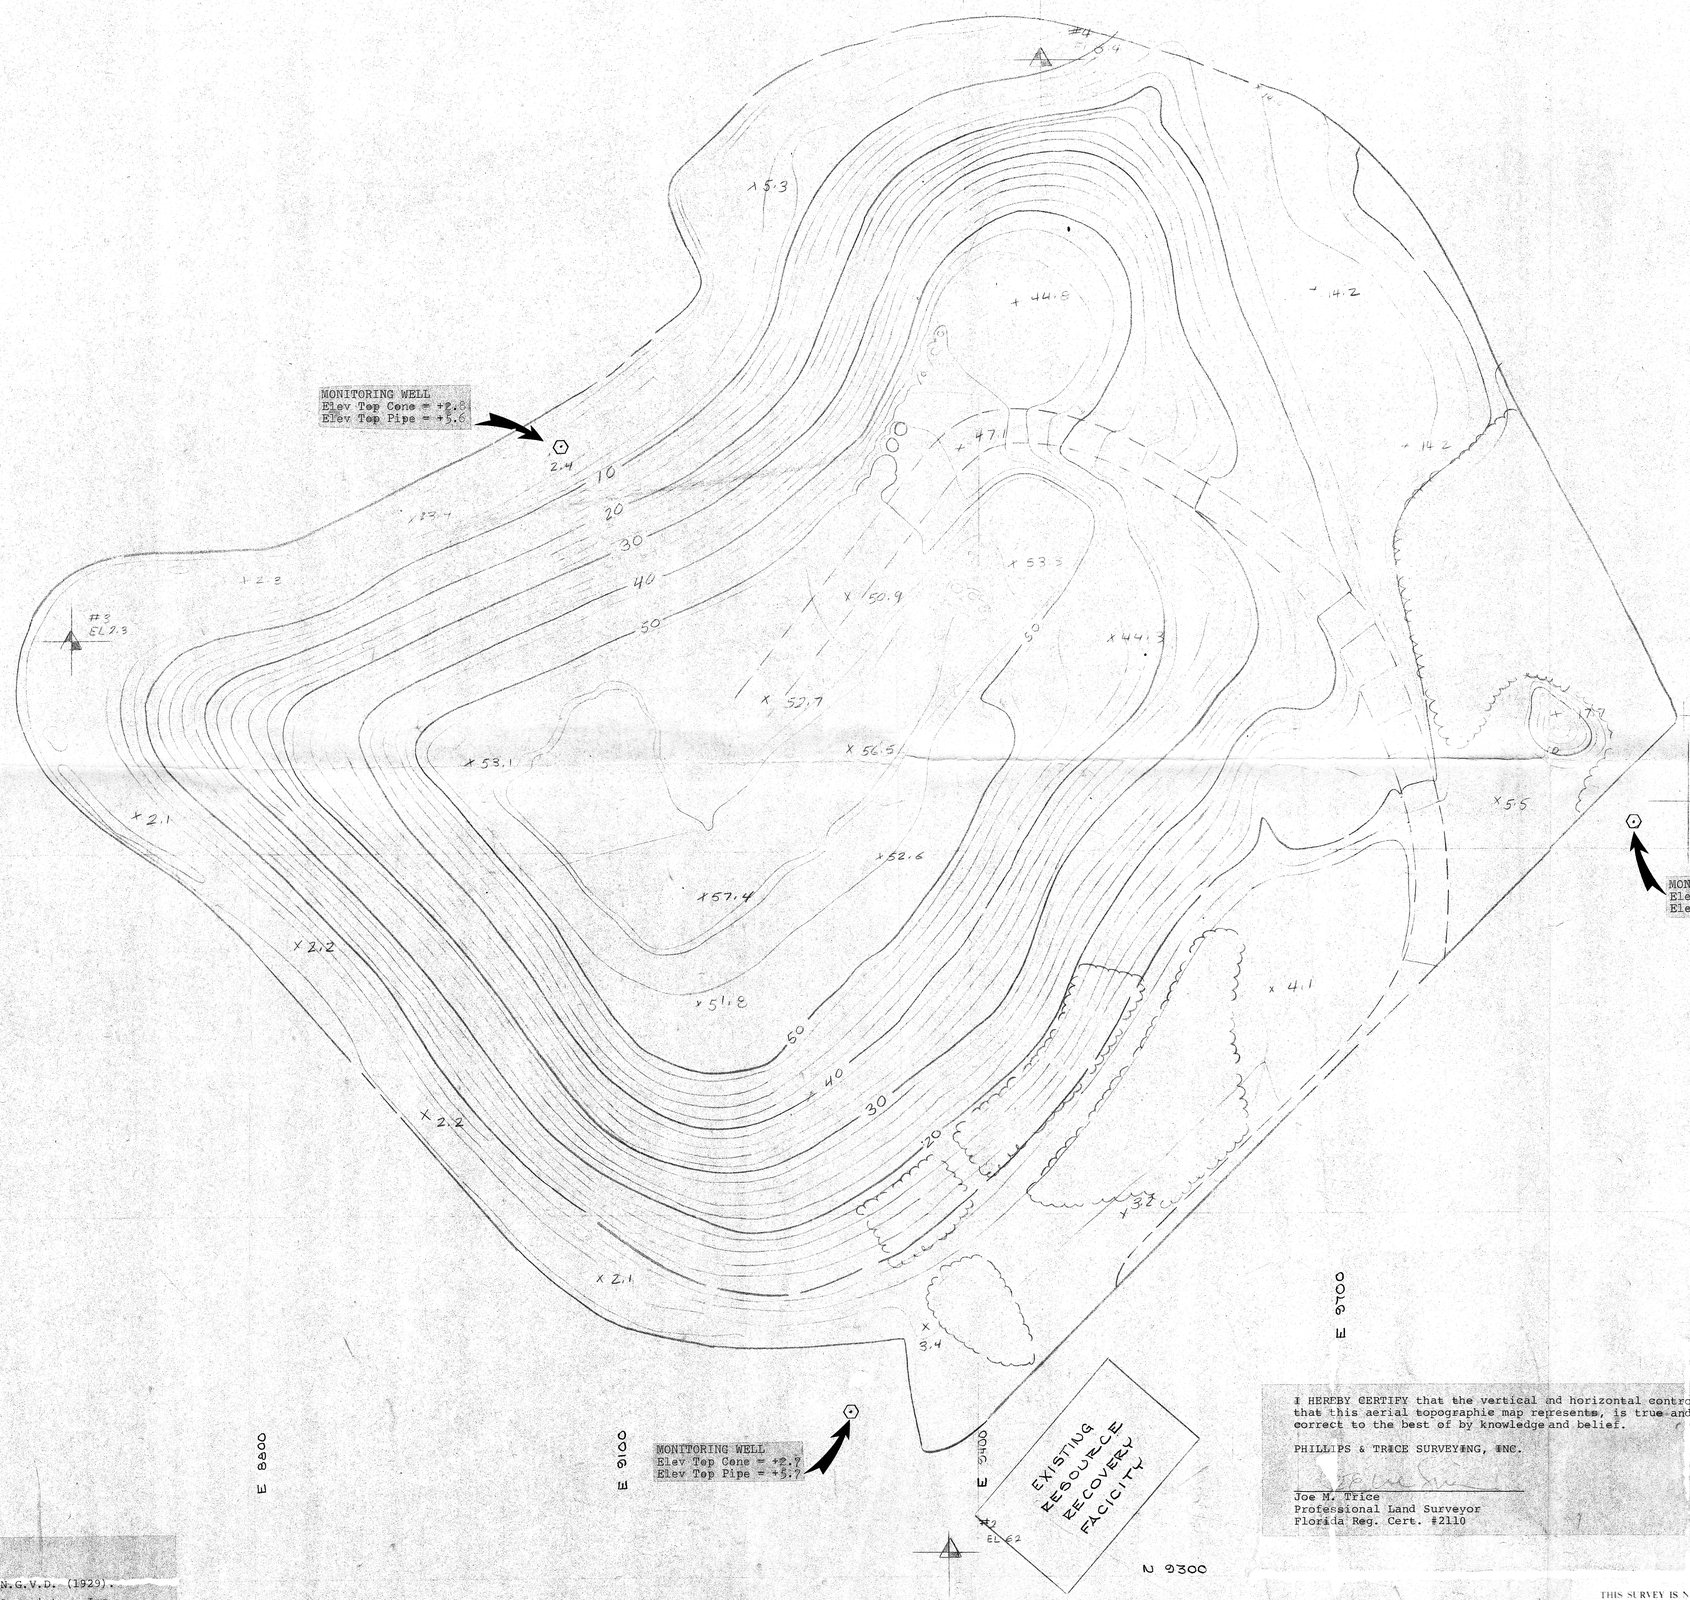

Surveyor's Notes:

1. Vertical control refers to Mean Sea Level N.G.V.D. (1929).
2. This aerial map was prepared by Kuchera & Associates, Inc., W.O. #031070, dated December 8, 1983.

I HEREBY CERTIFY that the vertical and horizontal control, that this aerial topographic map represents, is true and correct to the best of by knowledge and belief.

PHILLIPS & TRICE SURVEYING, INC.

Joe M. Trice
Professional Land Surveyor
Florida Reg. Cert. #2110

THIS SURVEY IS NOT VALID UNLESS EMBOSSED WITH A RAISED SEAL

NO.	DATE	REVISION	BY
1	4/16/84	SHOW MONITORING WELLS	JMP

SHEET TITLE: City of Key West

PROJECT: Aerial Topography of: Solid Waste Disposal Site, Stock Island, Monroe County, Florida.

PROJECT NO. 11-83-385
SCALE 1" = 60'
DATE 12-8-83
DRAWN BY Kuchera
CHECKED BY JMT
DRAWING NO. C-385
K & A, Inc
W.O. #0310

1 OF 1

PHILLIPS & TRICE SURVEYING, INC.
1204 Simonton Street
KEY WEST, FLORIDA 33040
(305) 294-4747